DISCLAIMER

THIS MAP WAS PREPARED FOR LOCAL PROPERTY ASSESSMENT PURPOSES ONLY. THE PARCELS SHOWN HEREON MAY NOT COMPLY WITH STATE AND LOCAL SUBDIVISION ORDINANCES. NO LIABILITY IS ASSUMED FOR THE USE OF THE INFORMATION HEREON.

REVISED: 2006-0068781
REASON: 08/06/2008
CAD TECH: CBT

N 1/2 OF SEC. 11, T. 23S., R. 27E., M. D. B. & M.

TAX CODE AREA
144-003
144-008

320-21

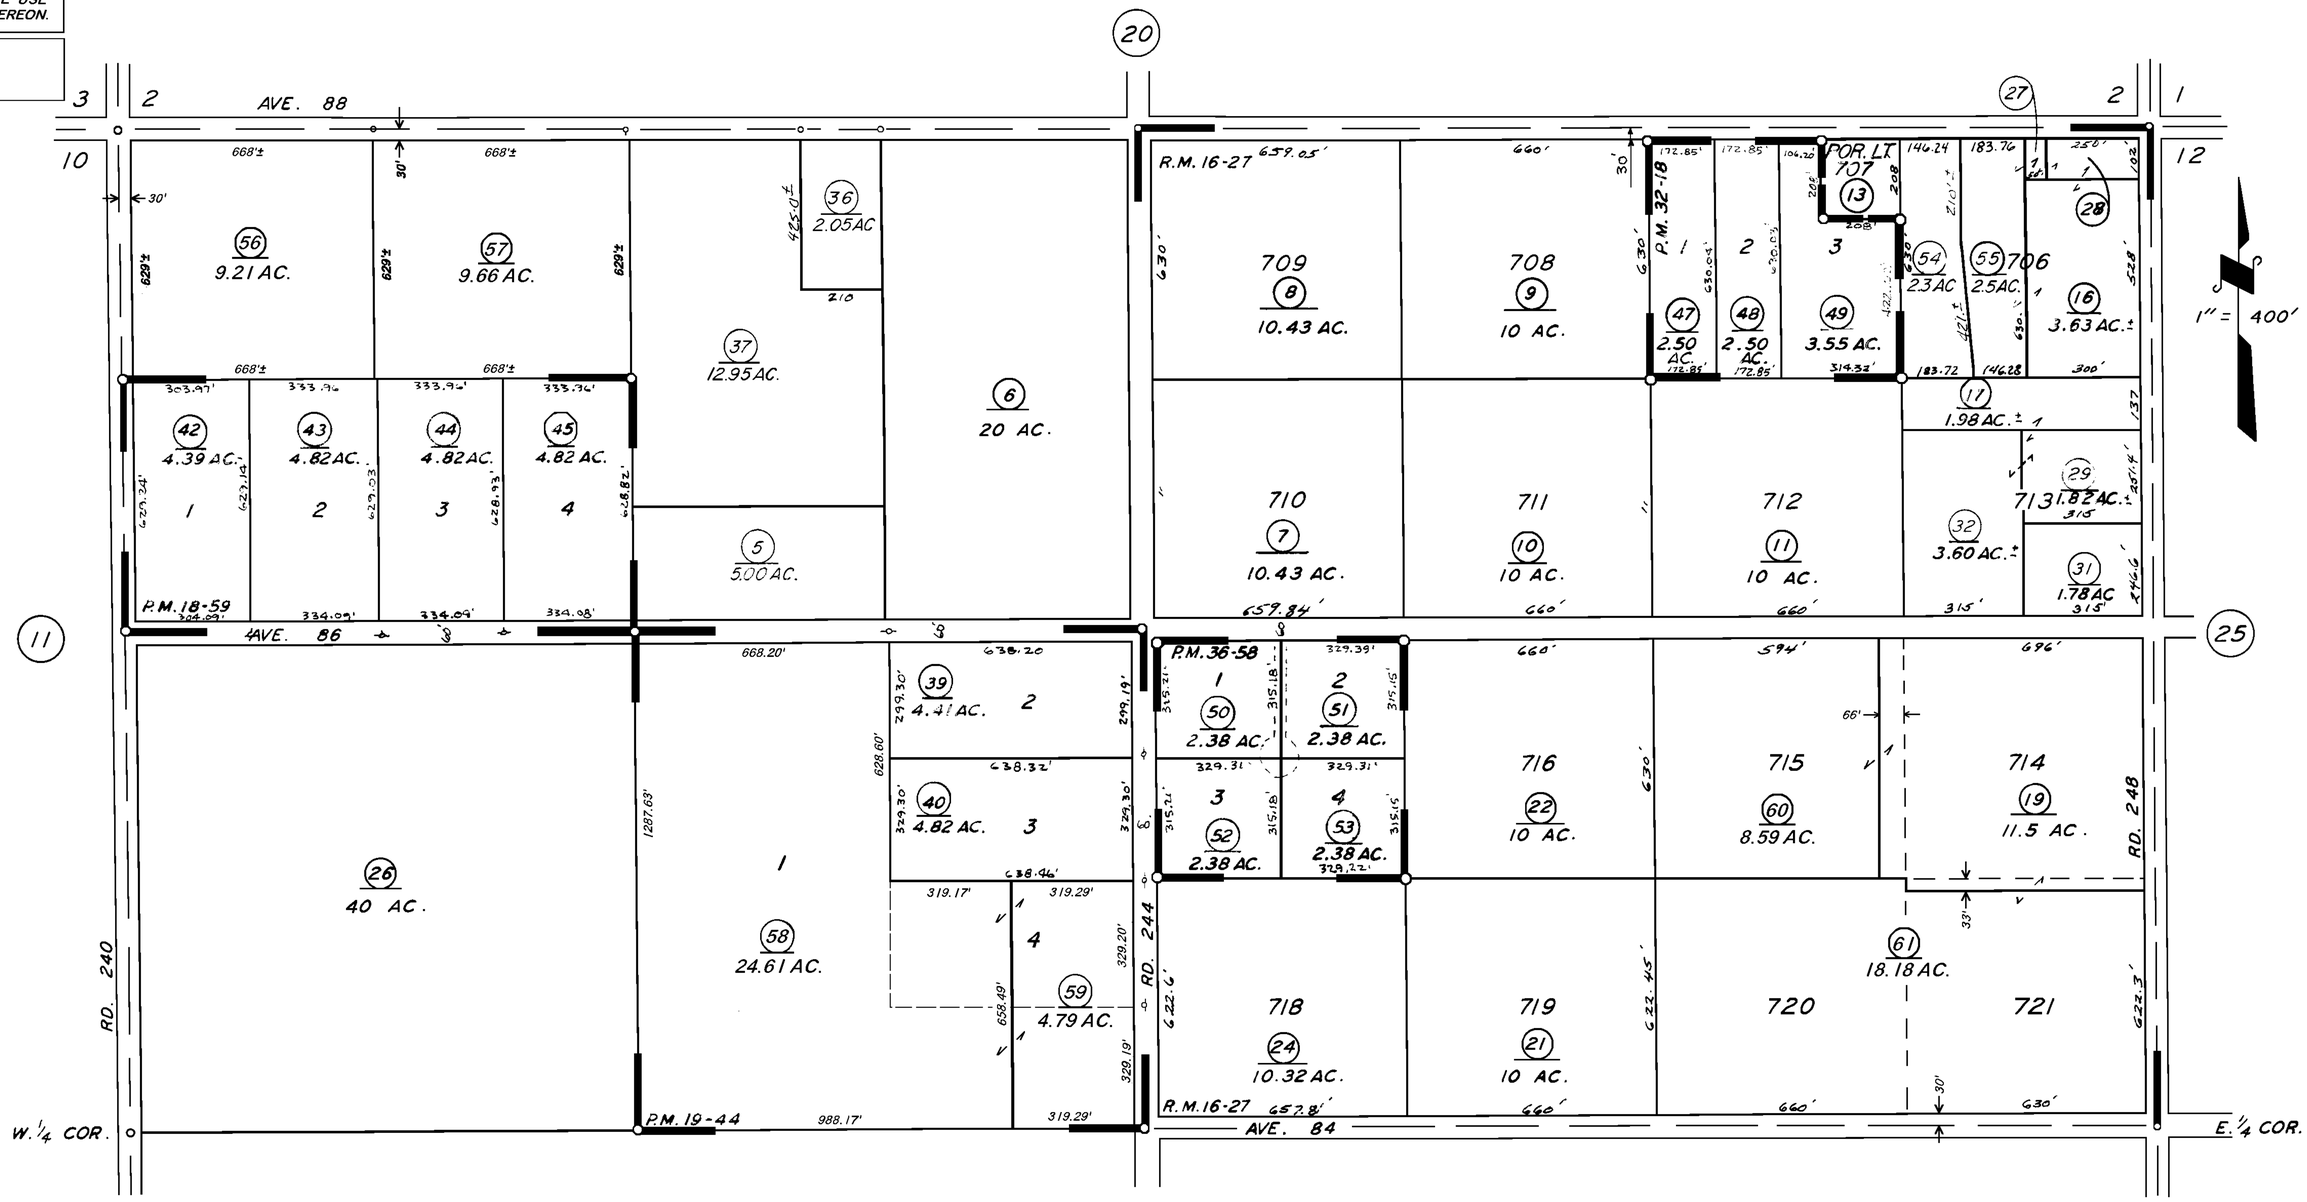

POR. TERRA BELLA LAND SUB. NO. 14, R.M. 16-27
PARCEL MAP 1758, P.M. 18-59
PARCEL MAP 1843, P.M. 19-44
PARCEL MAP 3117, P.M. 32-18
PARCEL MAP 3555, P.M. 36-58

ASSESSOR'S MAPS BK. 320, PG. 21.
COUNTY OF TULARE, CALIF.

NOTE — ASSESSOR'S BLOCK NUMBERS SHOWN IN ELLIPSES
ASSESSOR'S PARCEL NUMBERS SHOWN IN CIRCLES