DISCLAIMER

THIS MAP WAS PREPARED FOR LOCAL PROPERTY ASSESSMENT PURPOSES ONLY. THE PARCELS SHOWN HEREON MAY NOT COMPLY WITH STATE AND LOCAL SUBDIVISION ORDINANCES. NO LIABILITY IS ASSUMED FOR THE USE OF THE INFORMATION HEREON.

REVISED: 09/13/2012
REASON: 2010-0082913
CAD TECH: ASG

N ½ SEC. 13, T.23S., R.27E., M.D.B.&M.

TAX CODE AREA **320-27**

144-001
144-006

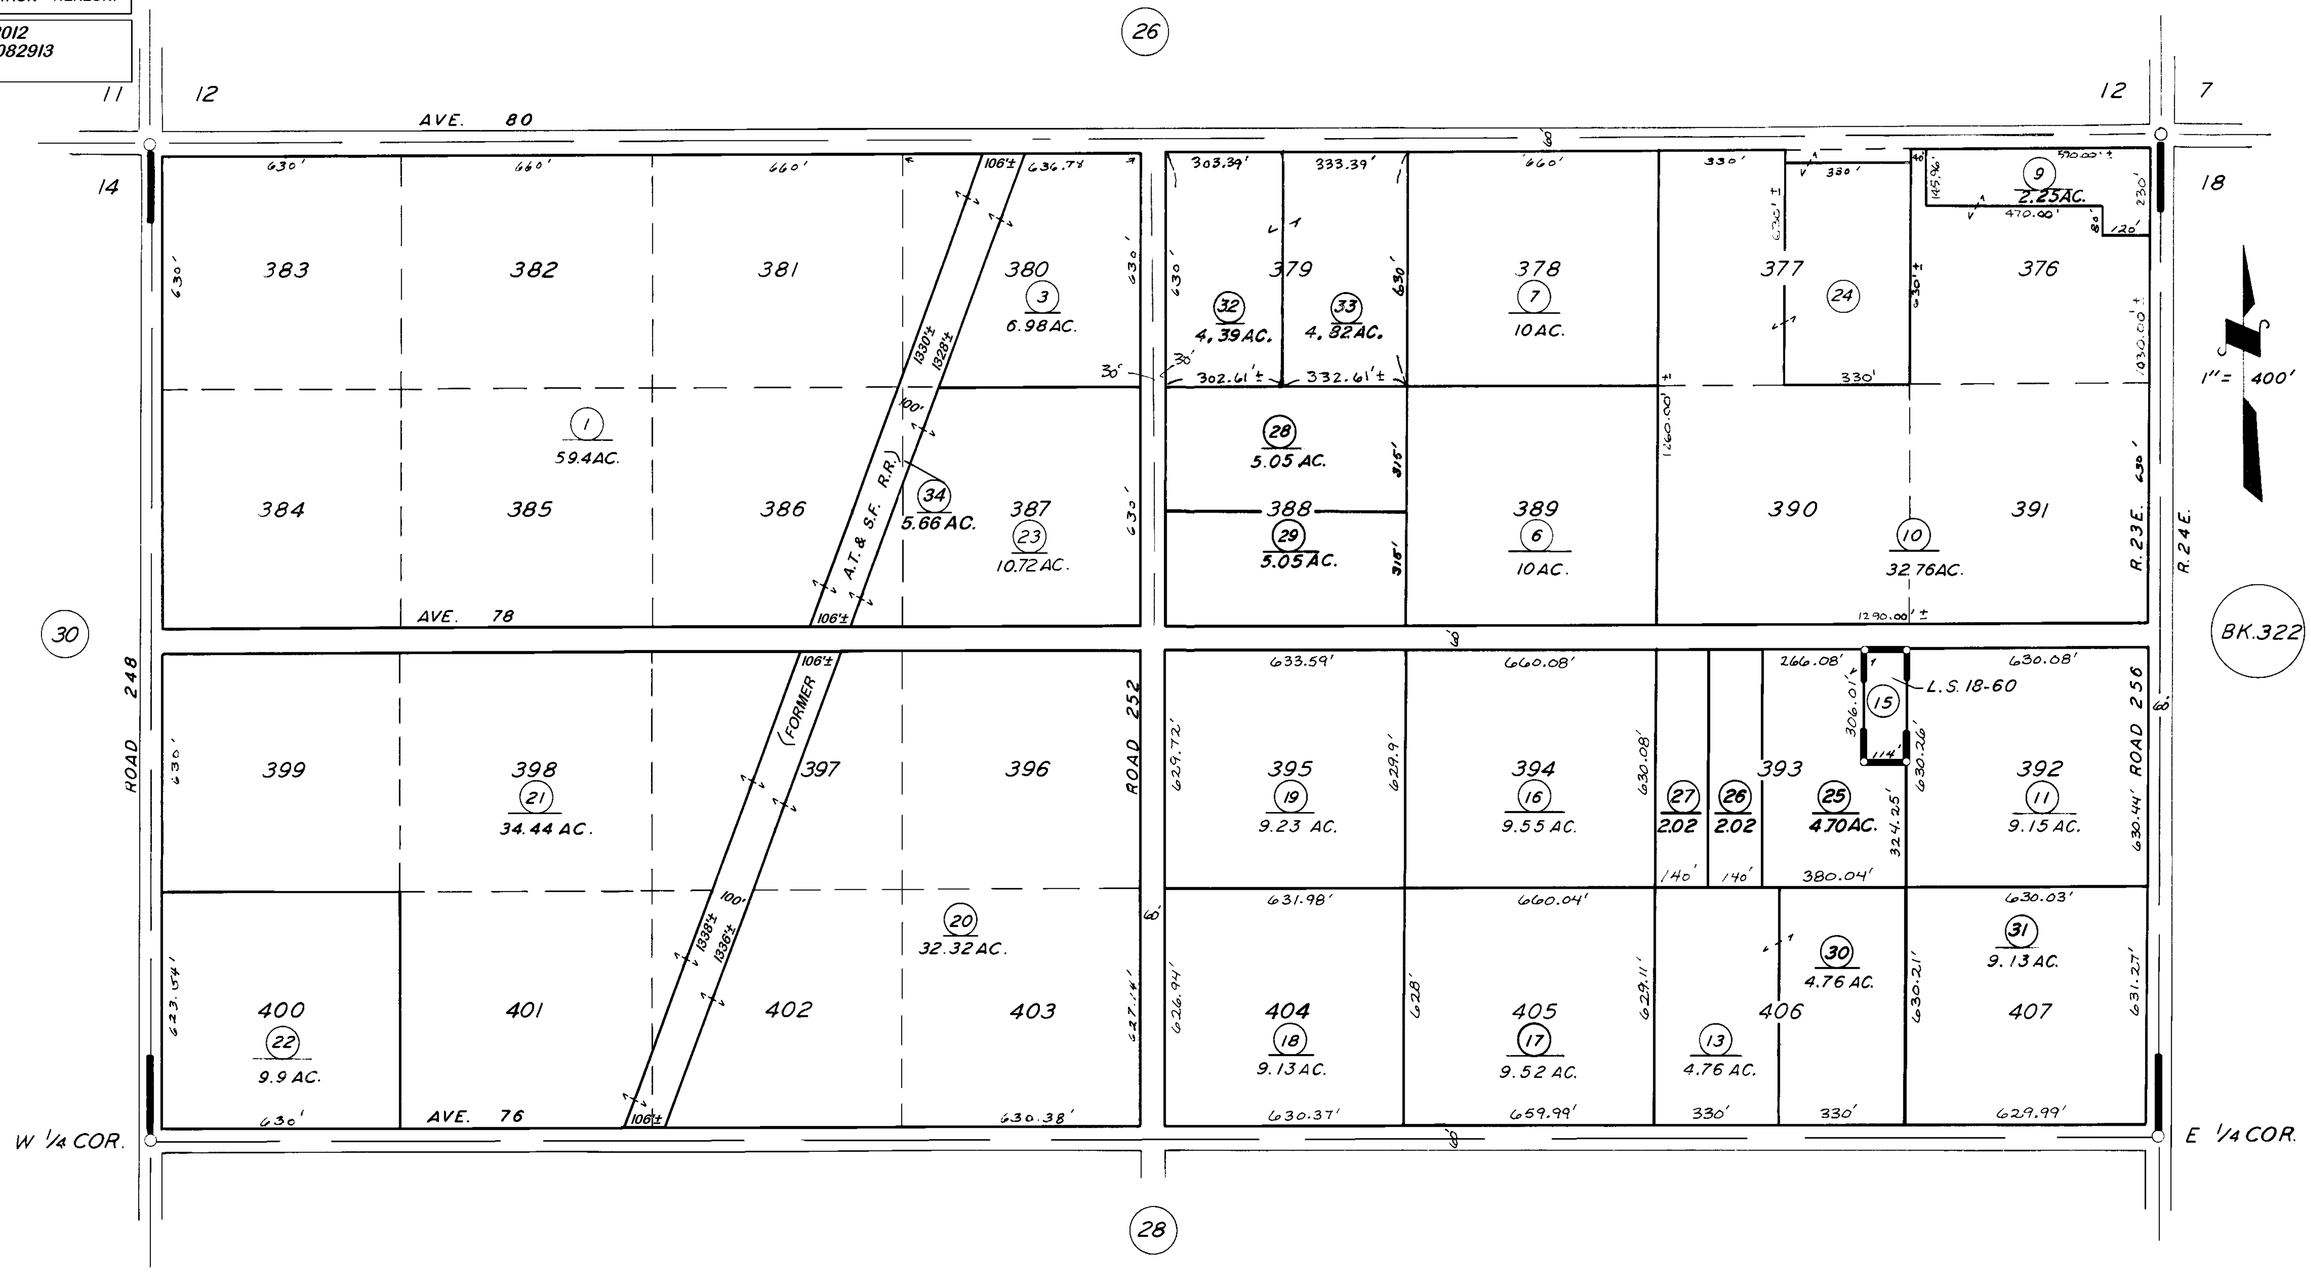

POR. TERRA BELLA LANDS NO.9 R.M. 9-27
RECORD OF SURVEY L.S. 18-60

ASSESSOR'S MAPS BK. 320, PG. 27.
COUNTY OF TULARE, CALIF.

NOTE -- ASSESSOR'S BLOCK NUMBERS SHOWN IN ELLIPSES
ASSESSOR'S PARCEL NUMBERS SHOWN IN CIRCLES