DISCLAIMER

THIS MAP WAS PREPARED FOR LOCAL PROPERTY ASSESSMENT PURPOSES ONLY. THE PARCELS SHOWN HEREON MAY NOT COMPLY WITH STATE AND LOCAL SUBDIVISION ORDINANCES. NO LIABILITY IS ASSUMED FOR THE USE OF THE INFORMATION HEREON.

REVISED: 08/07/2013
REASON: 1987-0046424
CAD TECH: CMB

N½ OF SEC. 14, T.23S., R.27E., M. D. B. & M.

TAX CODE AREA 144-003

320-30

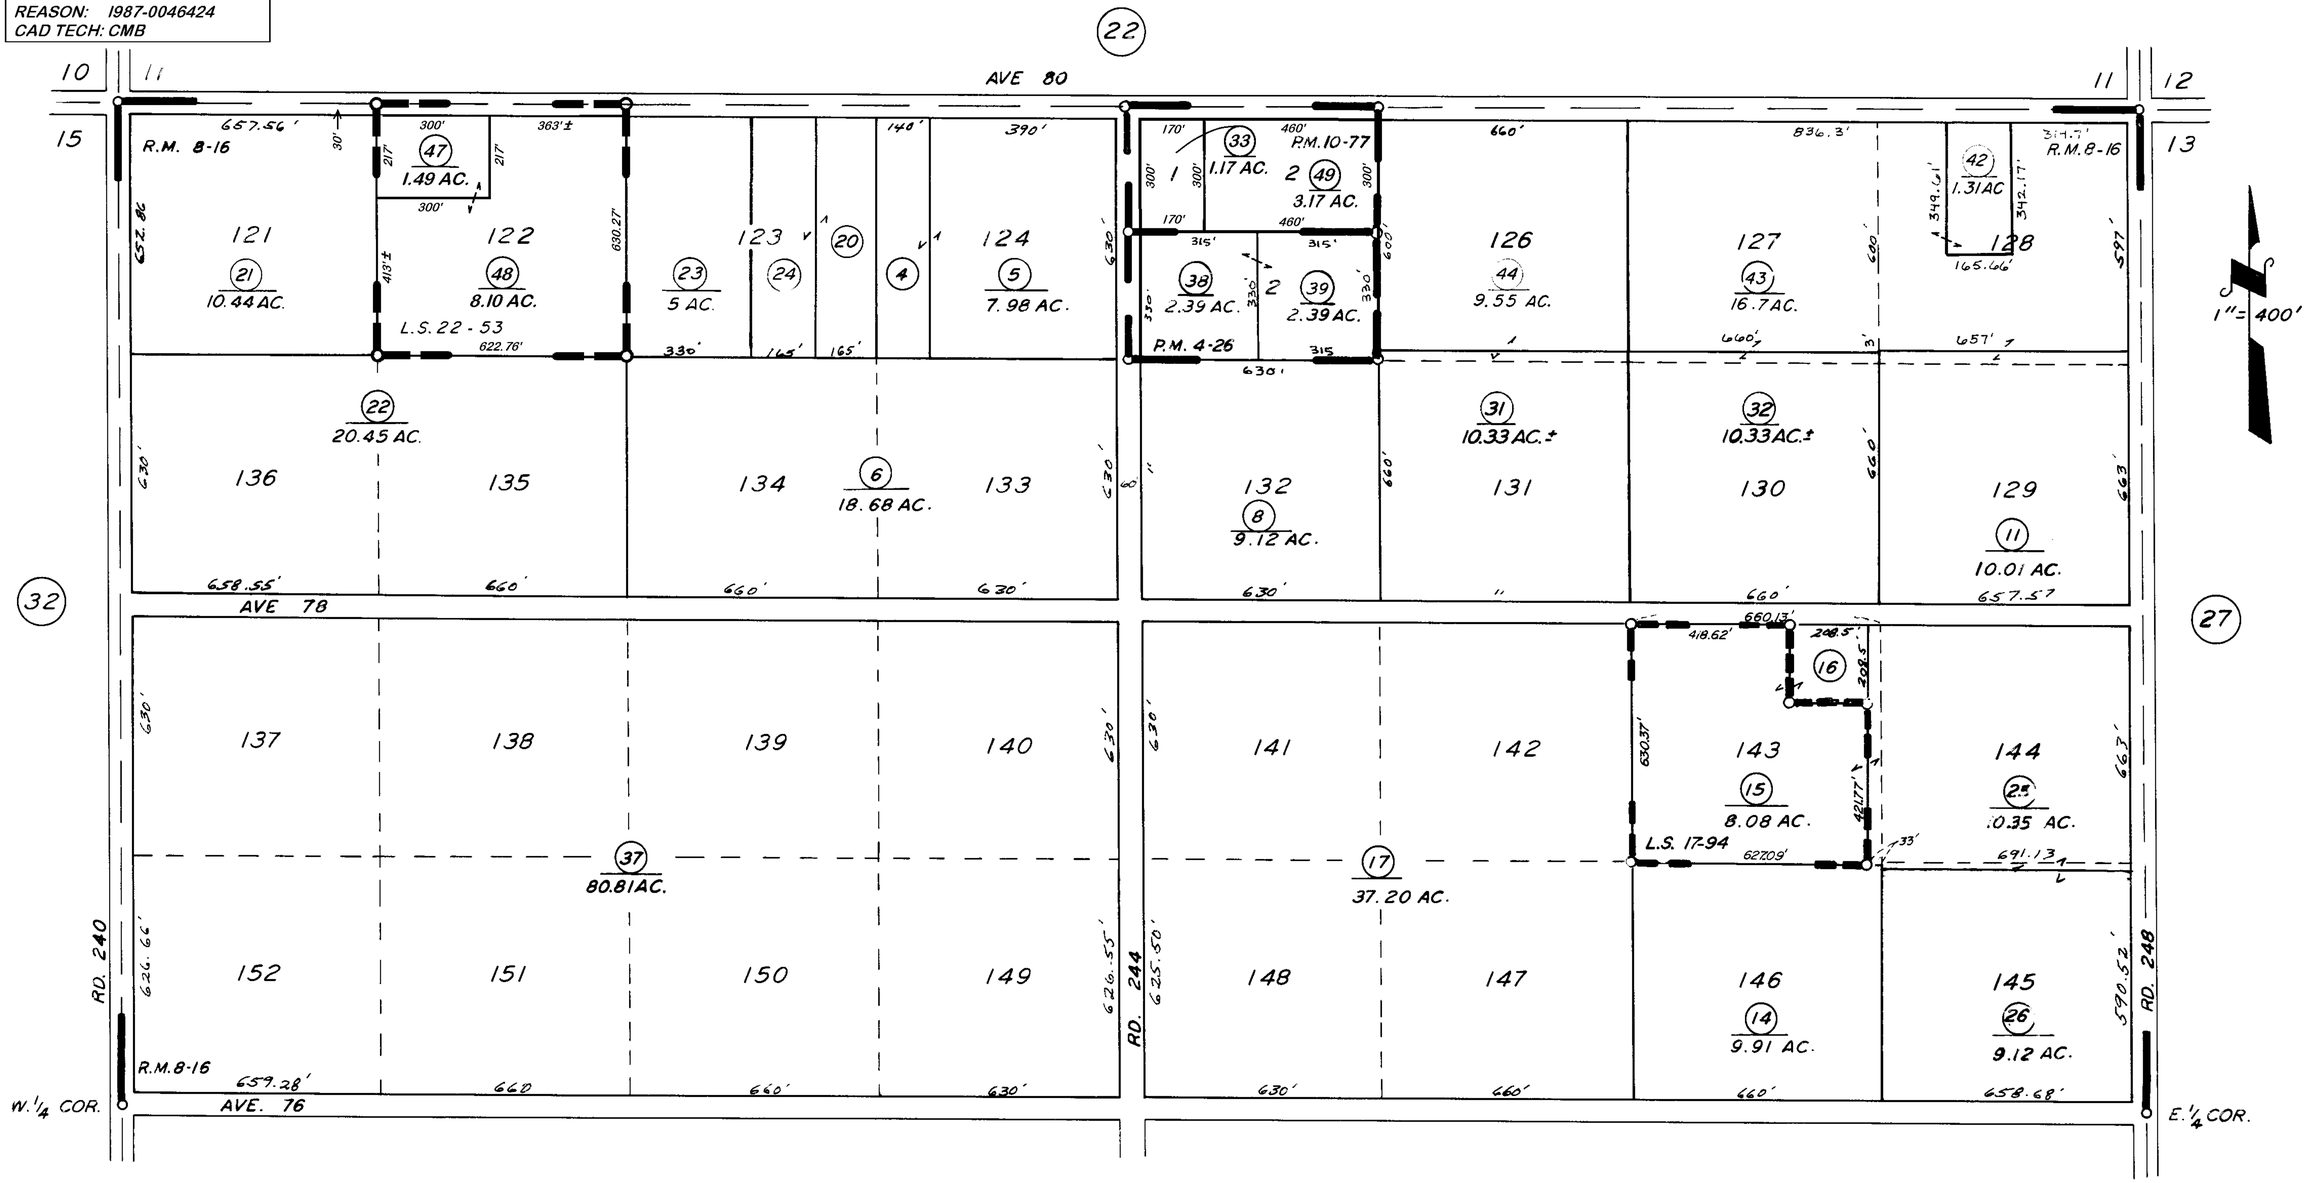

POR. TERRA BELLA LANDS SUB. NO. 6 R.M. 8-16
PARCEL MAP 326 P.M. 4-26
PARCEL MAP 976 P.M. 10-77
RECORD OF SURVEY L.S. 17-94
RECORD OF SURVEY L.S. 22-53

VICINITY OF TERRA BELLA

ASSESSOR'S MAPS BK. 320, PG. 30.
COUNTY OF TULARE, CALIF.

NOTE: Assessor's Parcel Numbers Shown in Circles
Assessor's Block Numbers Shown in Elipses