DISCLAIMER

THIS MAP WAS PREPARED FOR LOCAL PROPERTY ASSESSMENT PURPOSES ONLY AND THE PARCELS SHOWN HEREON MAY NOT COMPLY WITH STATE AND LOCAL SUBDIVISION ORDINANCES, AND NO LIABILITY IS ASSUMED FOR THE USE OF THE INFORMATION SHOWN HEREON.

N 1/2 SEC. 16, T.23S., R.27E., M.D.B.& M.

Tax Area Code 144–003

320–33

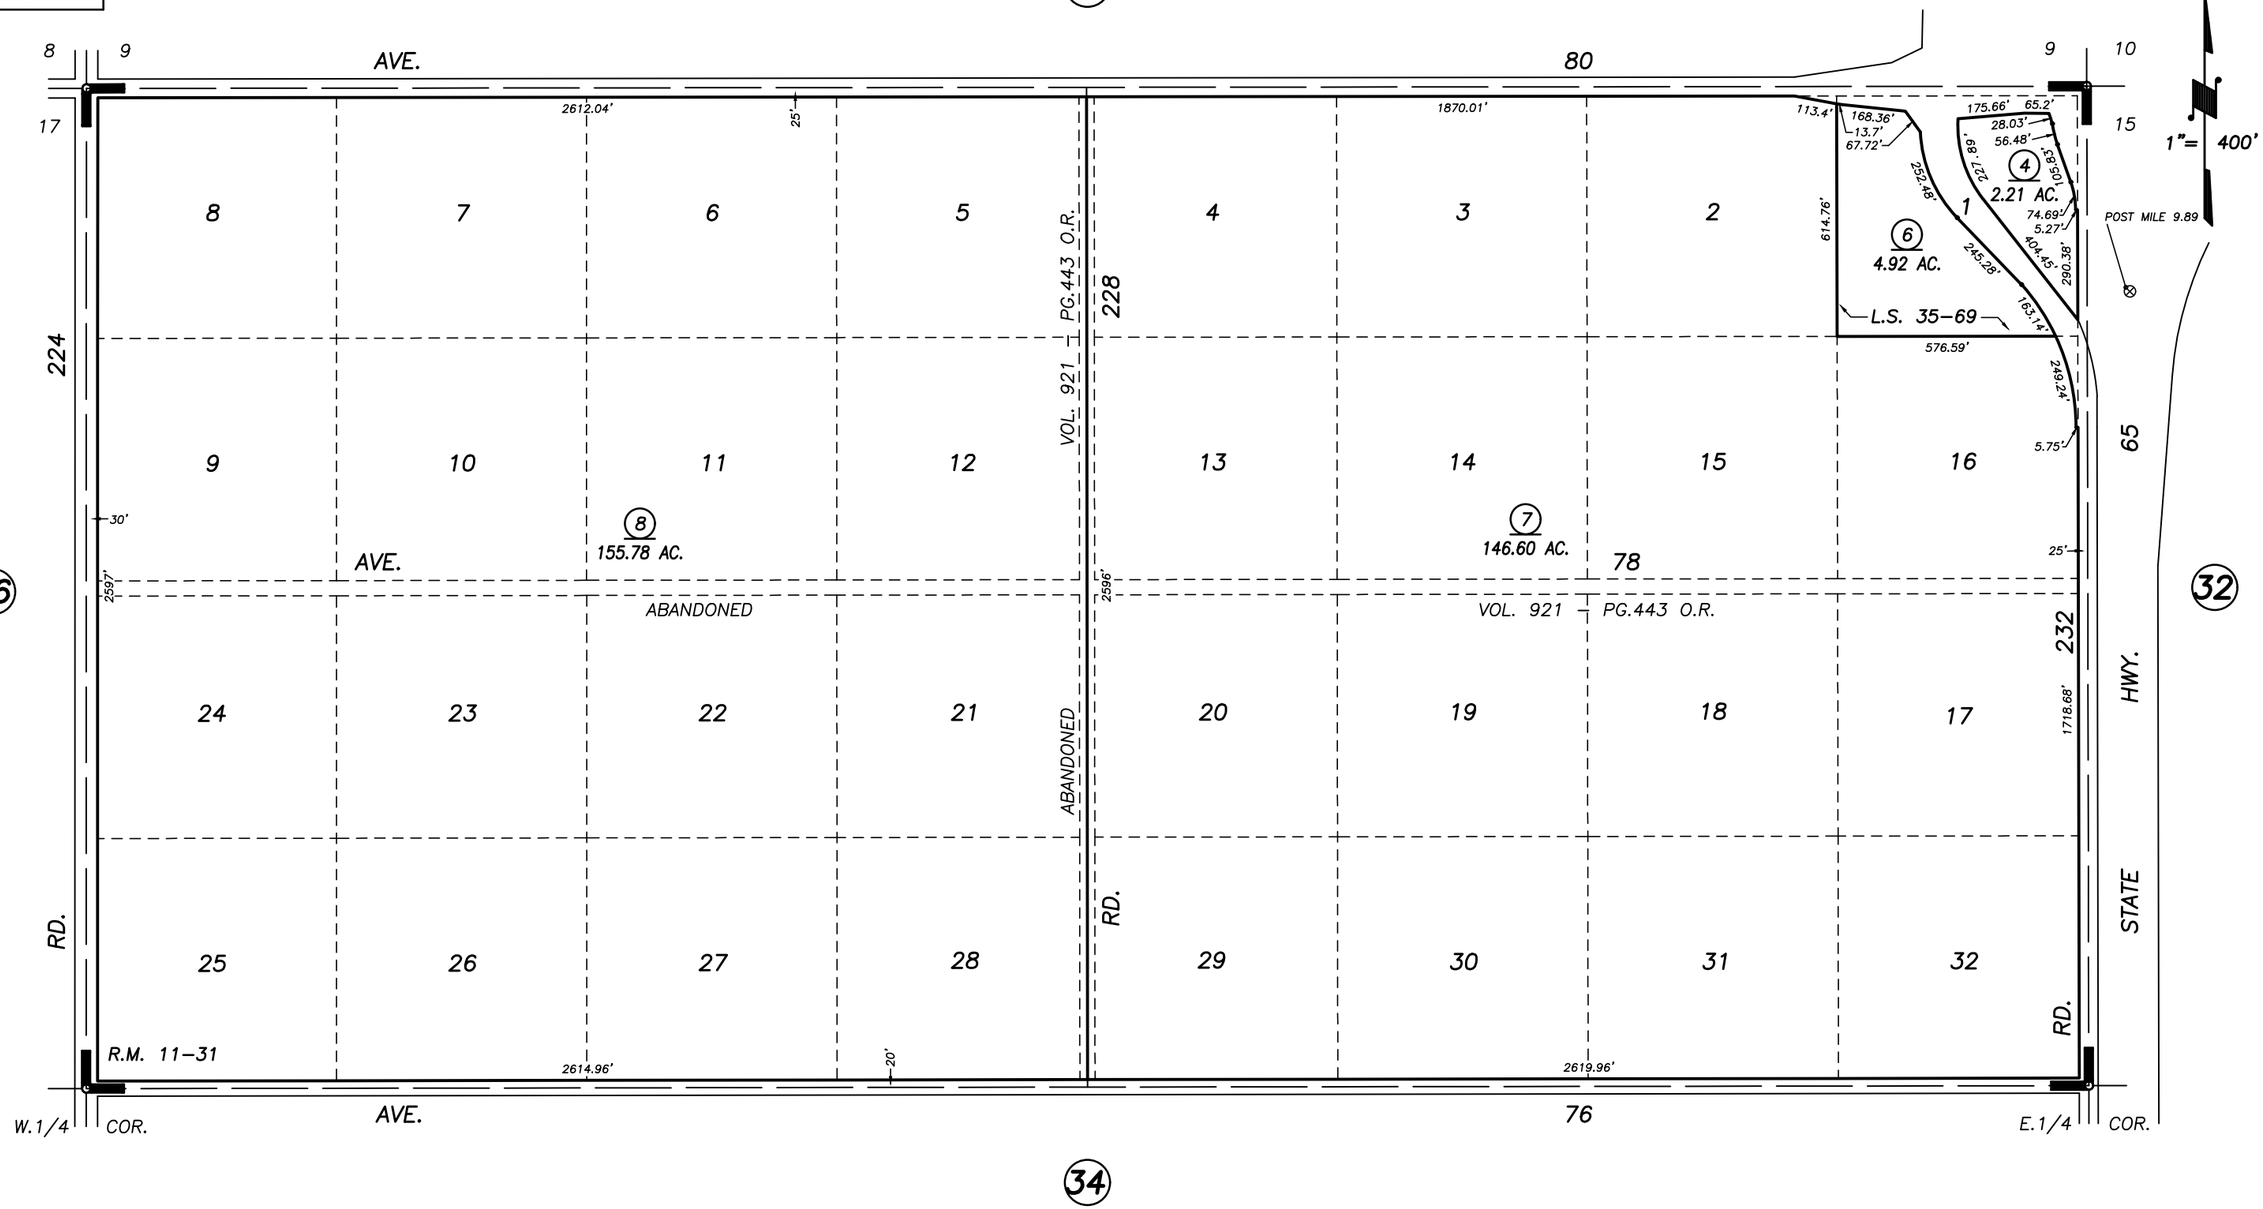

MIDLAND VIEW TRACT, R.M. 11–31
POR. RECORD OF SURVEY, L.S. 35–69

VICINITY OF TERRA BELLA
ASSESSOR'S MAPS BK. 320 , PG. 33
COUNTY OF TULARE, CALIFORNIA, U.S.A.

NOTE: Assessor's Parcel Numbers Shown in Circles (1)
Assessor's Block Numbers Shown in Elipses (123)

2021–0006702	10/21/2022	WAC
REVISION	DATE	TECH