DISCLAIMER

THIS MAP WAS PREPARED FOR LOCAL PROPERTY ASSESSMENT PURPOSES ONLY AND THE PARCELS SHOWN HEREON MAY NOT COMPLY WITH STATE AND LOCAL SUBDIVISION ORDINANCES, AND NO LIABILITY IS ASSUMED FOR THE USE OF THE INFORMATION SHOWN HEREON.

N 1/2 OF NW1/4 SEC.2, T.23S., R.27E., M.D.B.&M.

Tax Area Code 320–37
144–006

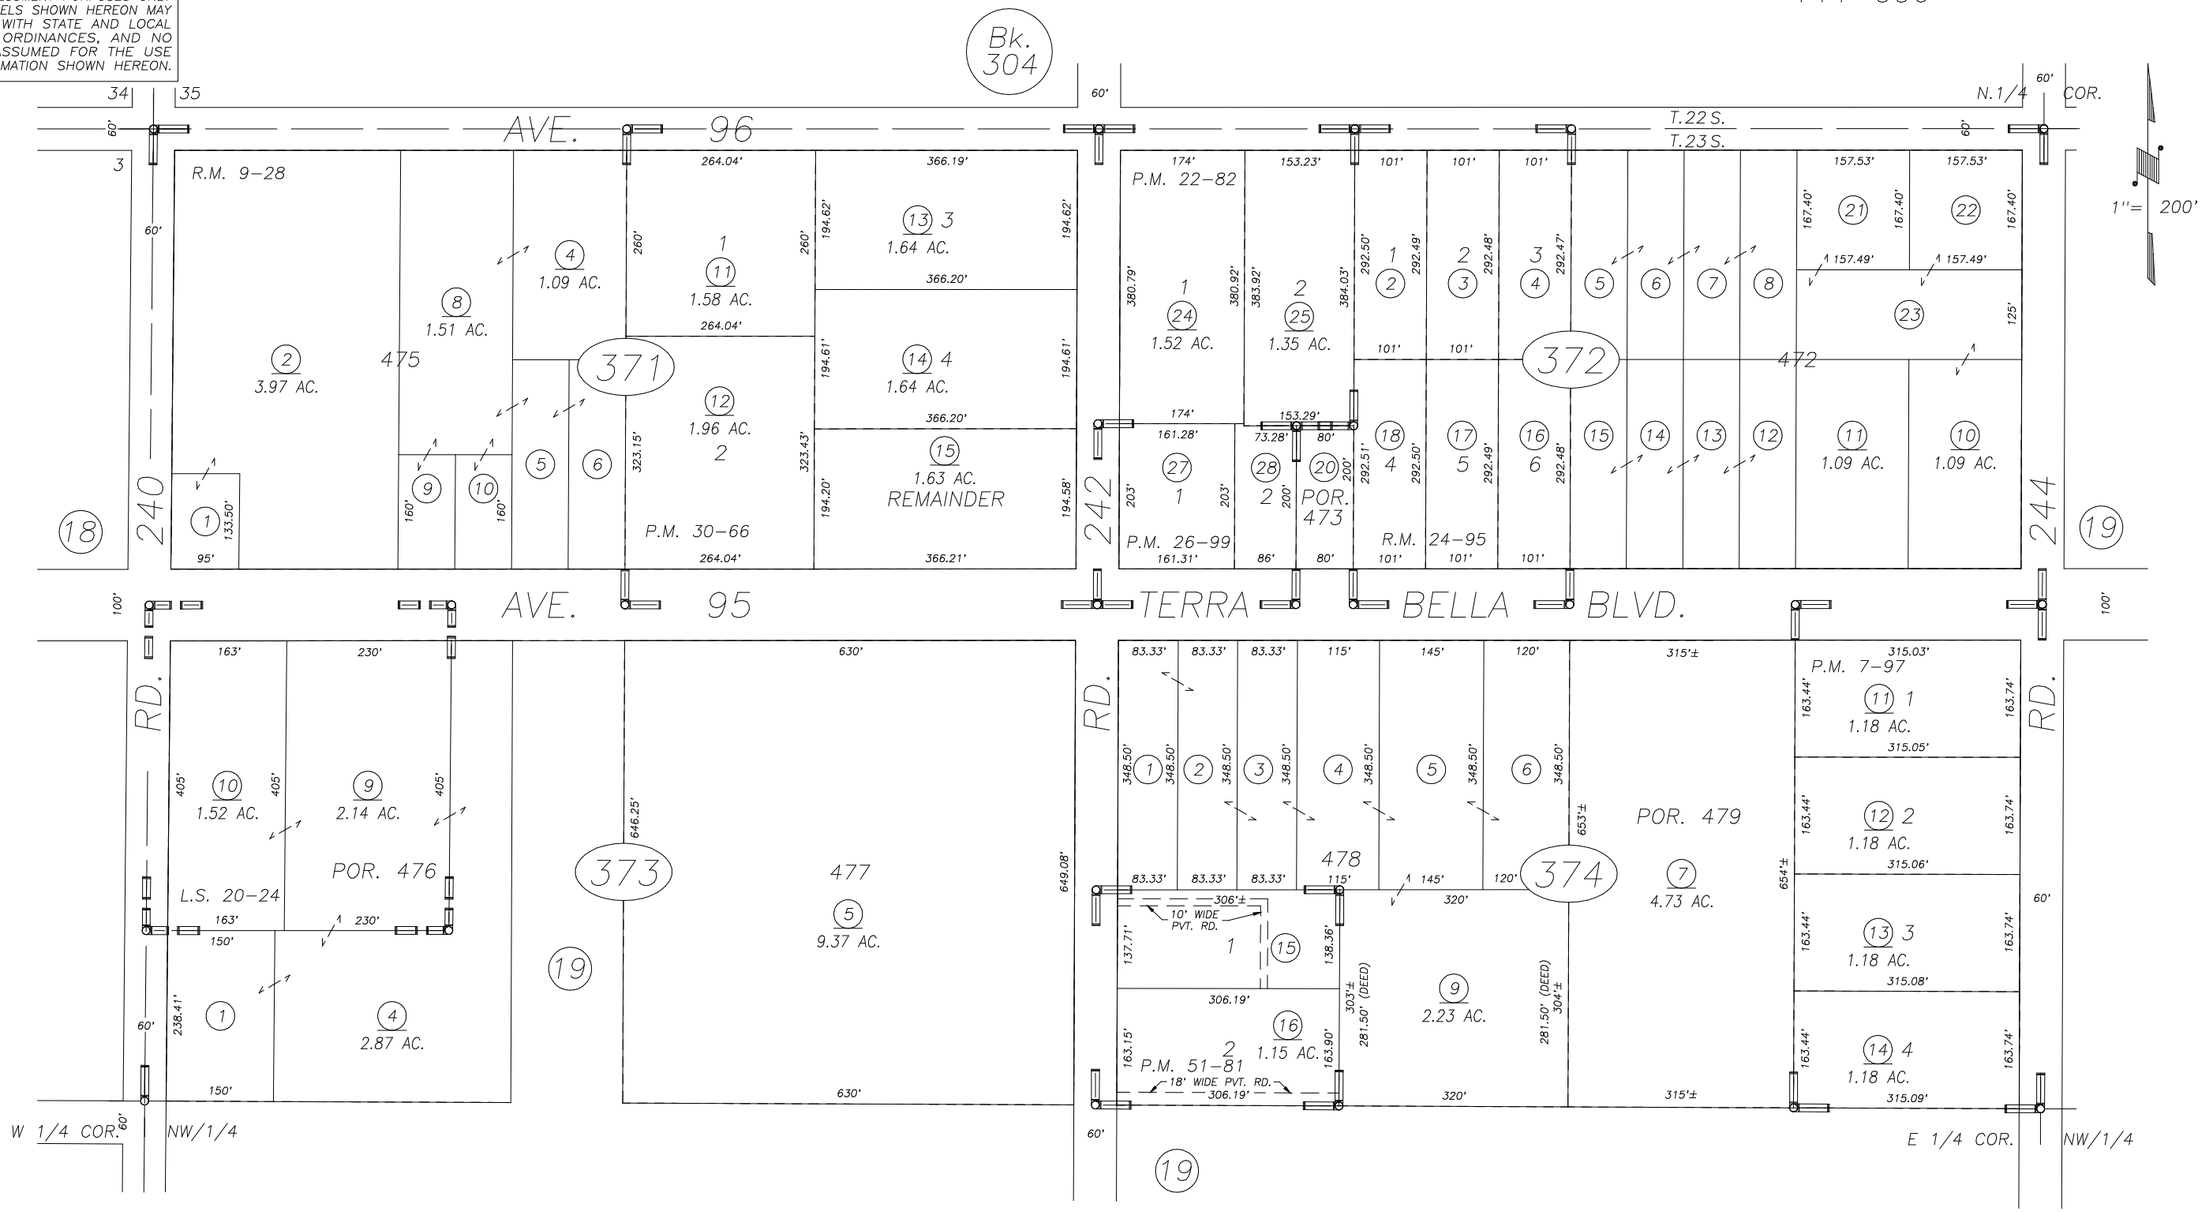

POR. TERRA BELLA LANDS SUB. 10, R.M. 9–28 PARCEL MAP NO. 5075, P.M. 51–81
TRACT NO. 472, R.M. 24–95
PARCEL MAP 697, P.M. 7–97
PARCEL MAP 2181, P.M. 22–82
PARCEL MAP 2598, P.M. 26–99
PARCEL MAP 2965, P.M. 30–66
RECORD OF SURVEY, L.S. 20–24

VICINITY OF TERRA BELLA
ASSESSOR'S MAPS BK. 320 , PG. 37
COUNTY OF TULARE, CALIFORNIA, U.S.A.

NOTE: Assessor's Parcel Numbers Shown in Circles (1)
Assessor's Block Numbers Shown in Elipses (123)

REVISION	DATE	TECH
2012–0087448	10/28/2013	RLW