DISCLAIMER

THIS MAP WAS PREPARED FOR LOCAL PROPERTY ASSESSMENT PURPOSES ONLY. THE PARCELS SHOWN HEREON MAY NOT COMPLY WITH STATE AND LOCAL SUBDIVISION ORDINANCES. NO LIABILITY IS ASSUMED FOR THE USE OF THE INFORMATION HEREON.

REVISED: 10/18/2012
REASON: 2010-0065194
CAD TECH: RLW

S 1/2 OF SE 1/4 SEC. 3, T.23S., R.27E., M.D.B. & M.

TAX CODE AREA 320-39
144-001

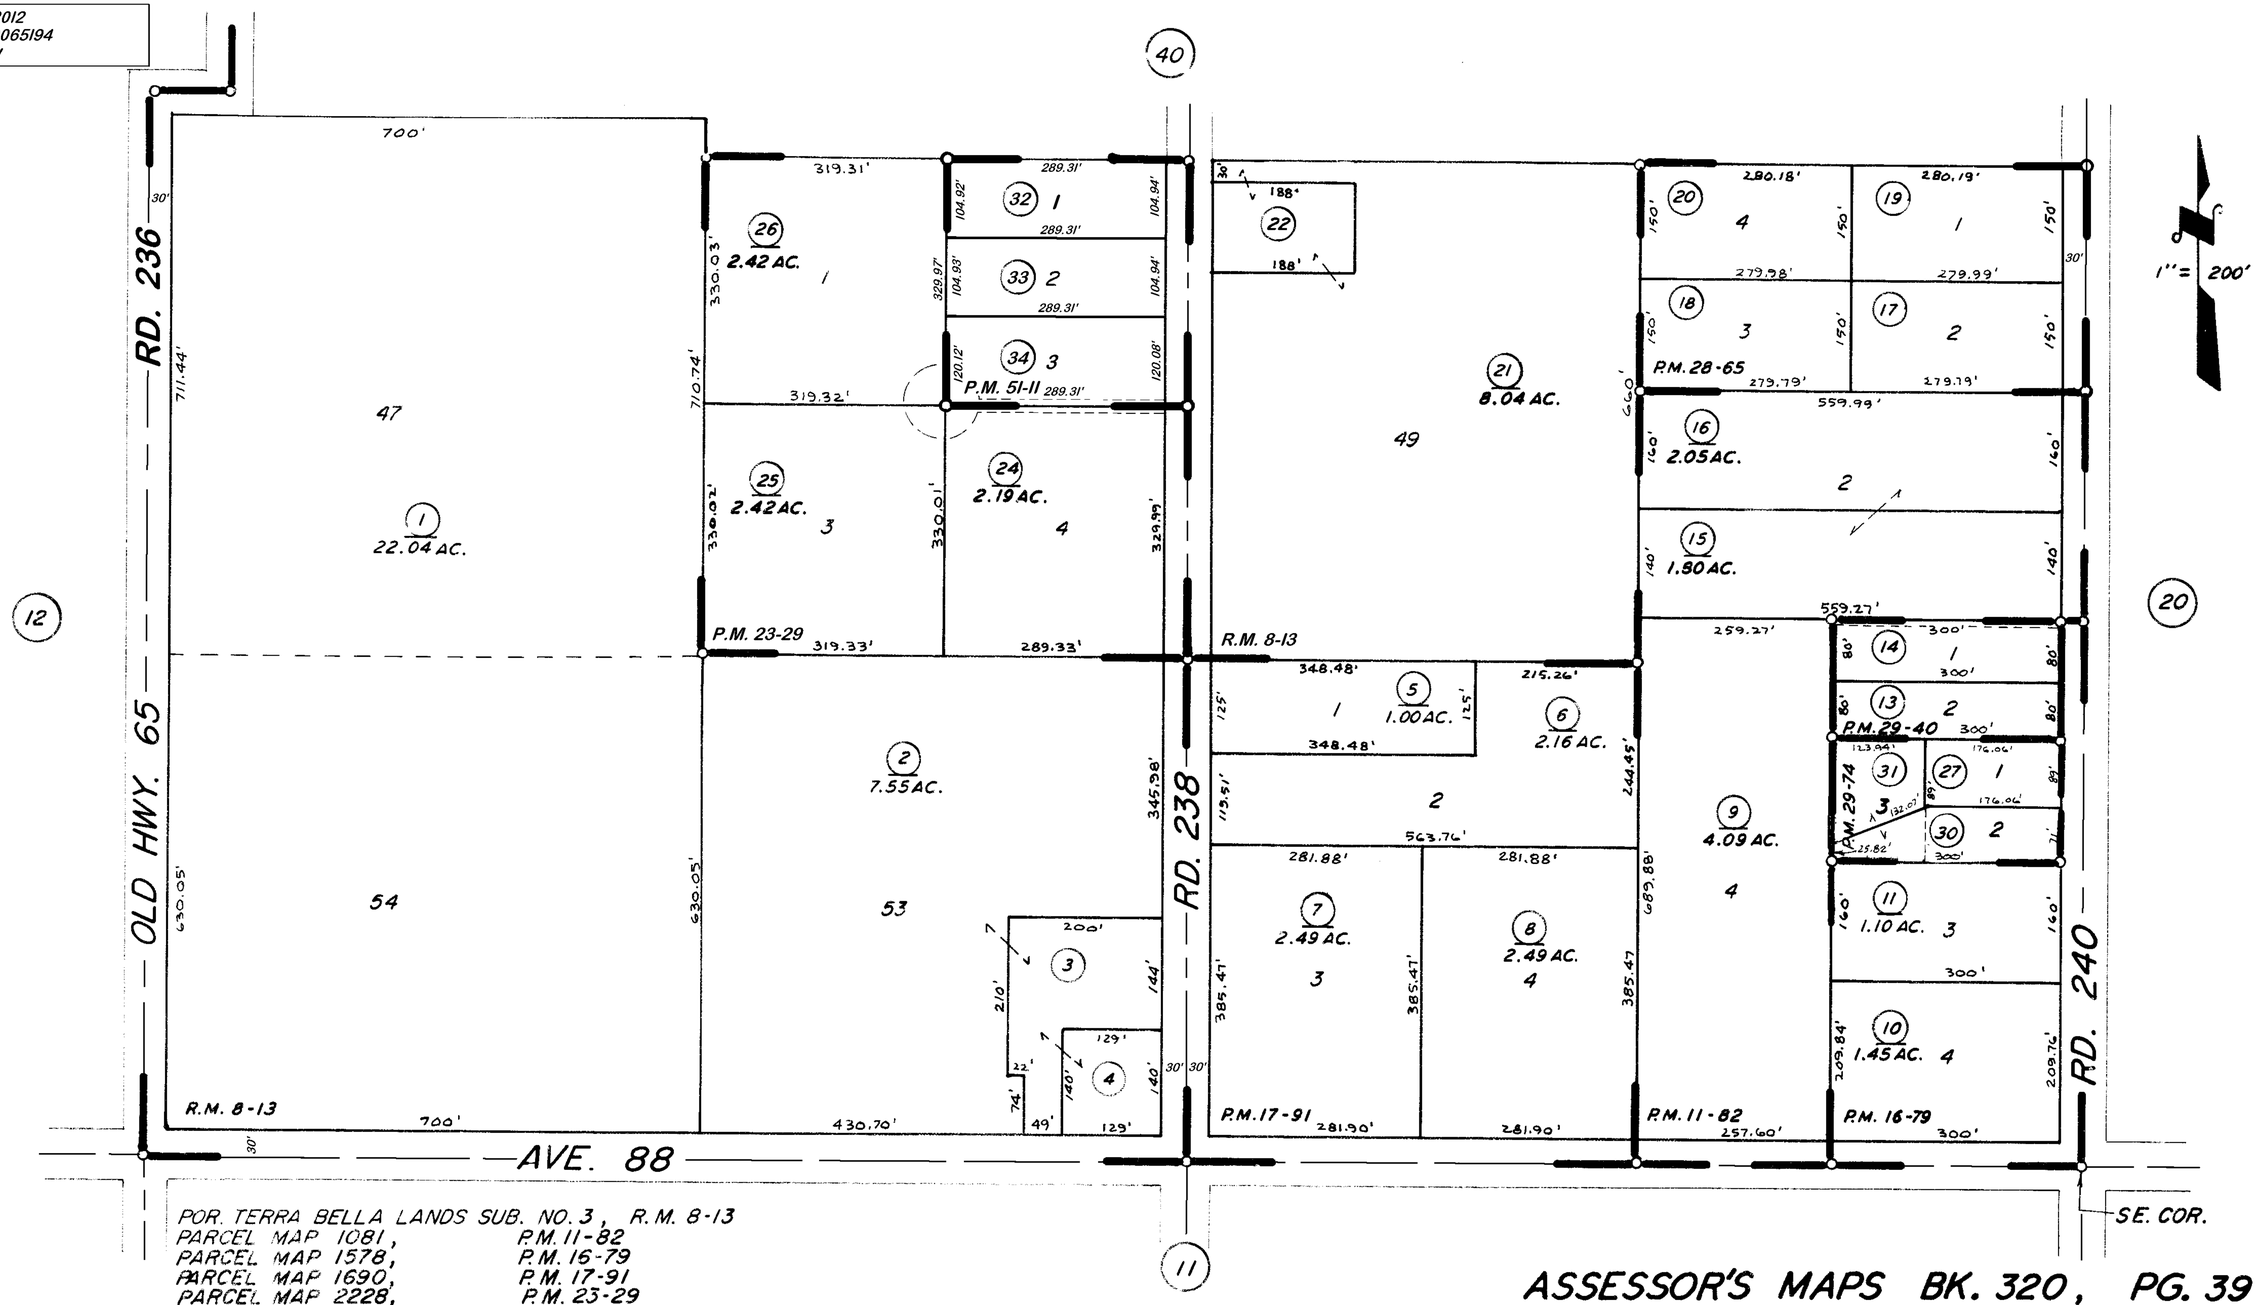

POR. TERRA BELLA LANDS SUB. NO. 3, R.M. 8-13
PARCEL MAP 1081, P.M. 11-82
PARCEL MAP 1578, P.M. 16-79
PARCEL MAP 1690, P.M. 17-91
PARCEL MAP 2228, P.M. 23-29
PARCEL MAP 2764, P.M. 28-65
PARCEL MAP 2839, P.M. 29-40
PARCEL MAP 2873, P.M. 29-74
PARCEL MAP 5005, P.M. 51-II

NOTE—ASSESSOR'S BLOCK NUMBERS SHOWN IN ELLIPSES
ASSESSOR'S PARCEL NUMBERS SHOWN IN CIRCLES

ASSESSOR'S MAPS BK. 320, PG. 39
COUNTY OF TULARE, CALIF.