DISCLAIMER

THIS MAP WAS PREPARED FOR LOCAL PROPERTY ASSESSMENT PURPOSES ONLY. THE PARCELS SHOWN HEREON MAY NOT COMPLY WITH STATE AND LOCAL SUBDIVISION ORDINANCES. NO LIABILITY IS ASSUMED FOR THE USE OF THE INFORMATION HEREON.

REVISED: 09/13/2012
REASON: 2010-0082421
CAD TECH: ASG

SEC'S. 22 & 23, T.23S., R.27E., M.D.B.&M.

TAX CODE AREA **321-04**
074-003

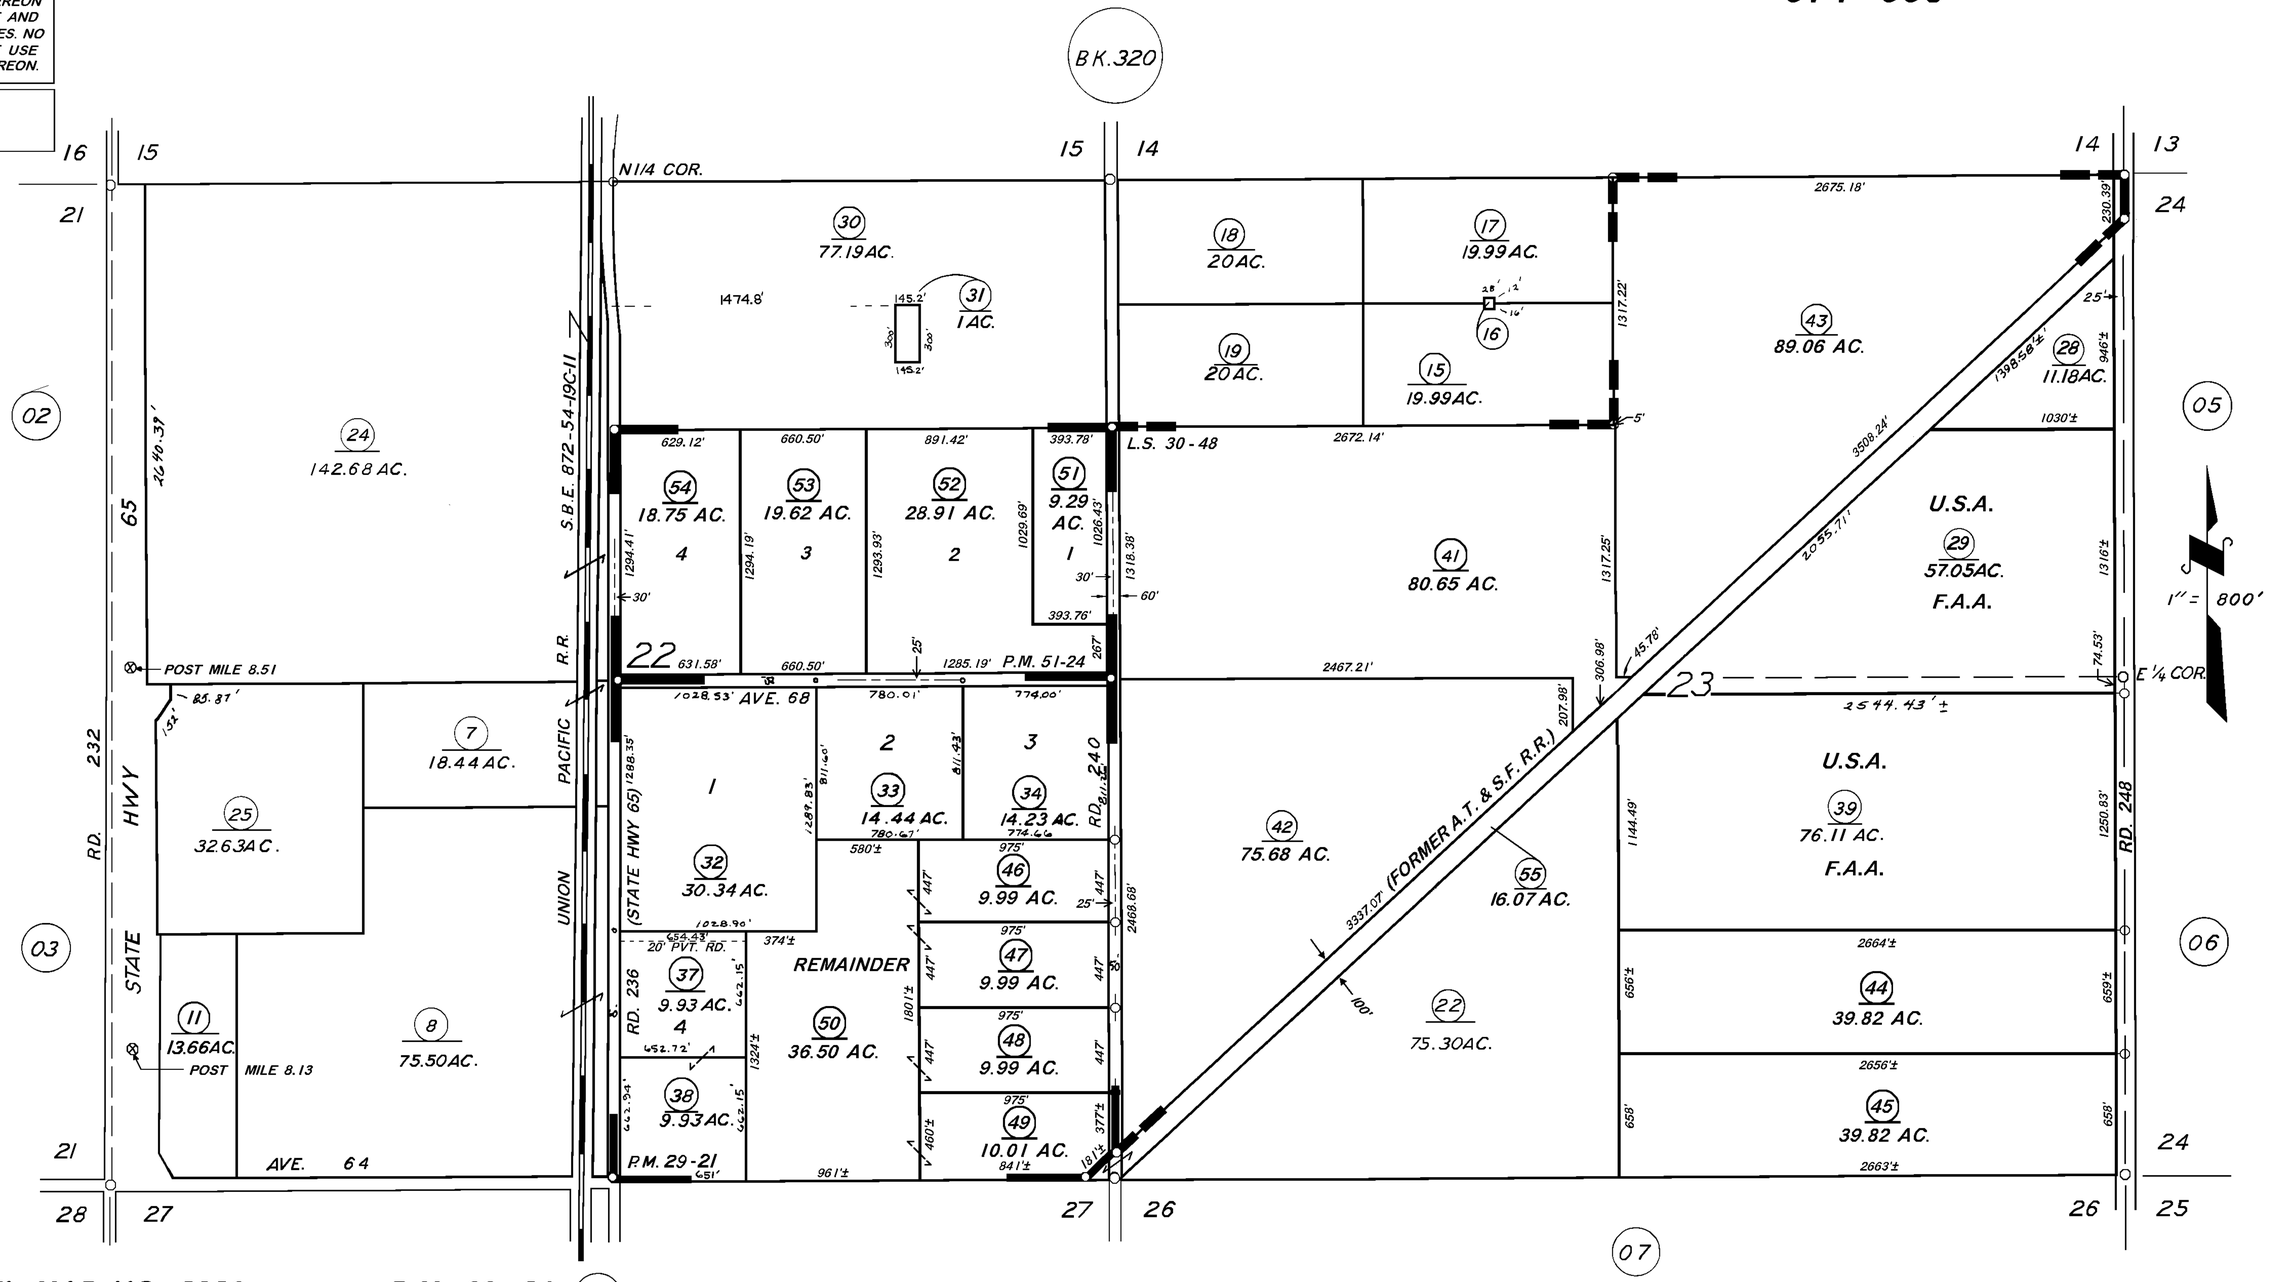

PARCEL MAP NO. 2820,	P.M. 29-21
PARCEL MAP NO. 5018,	P.M. 51-24
POR. RECORD OF SURVEY,	L.S. 26-26 (HWY. 65)
POR. RECORD OF SURVEY,	L.S. 27-91 (HWY. 65)
RECORD OF SURVEY,	L.S. 30-48

VICINITY OF DUCOR

ASSESSOR'S MAPS BK. 321, PG. 04.

COUNTY OF TULARE, CALIF.

NOTE — ASSESSOR'S BLOCK NUMBERS SHOWN IN ELLIPSES
ASSESSOR'S PARCEL NUMBERS SHOWN IN CIRCLES