N 1/2 OF SE 1/4 OF SW 1/4 SEC. 27, T.23S., R.27E., M.D.B.&M.

Tax Area Codes 321–10
074–003
074–004

DISCLAIMER

THIS MAP WAS PREPARED FOR LOCAL PROPERTY ASSESSMENT PURPOSES ONLY AND THE PARCELS SHOWN HEREON MAY NOT COMPLY WITH STATE AND LOCAL SUBDIVISION ORDINANCES, AND NO LIABILITY IS ASSUMED FOR THE USE OF THE INFORMATION SHOWN HEREON.

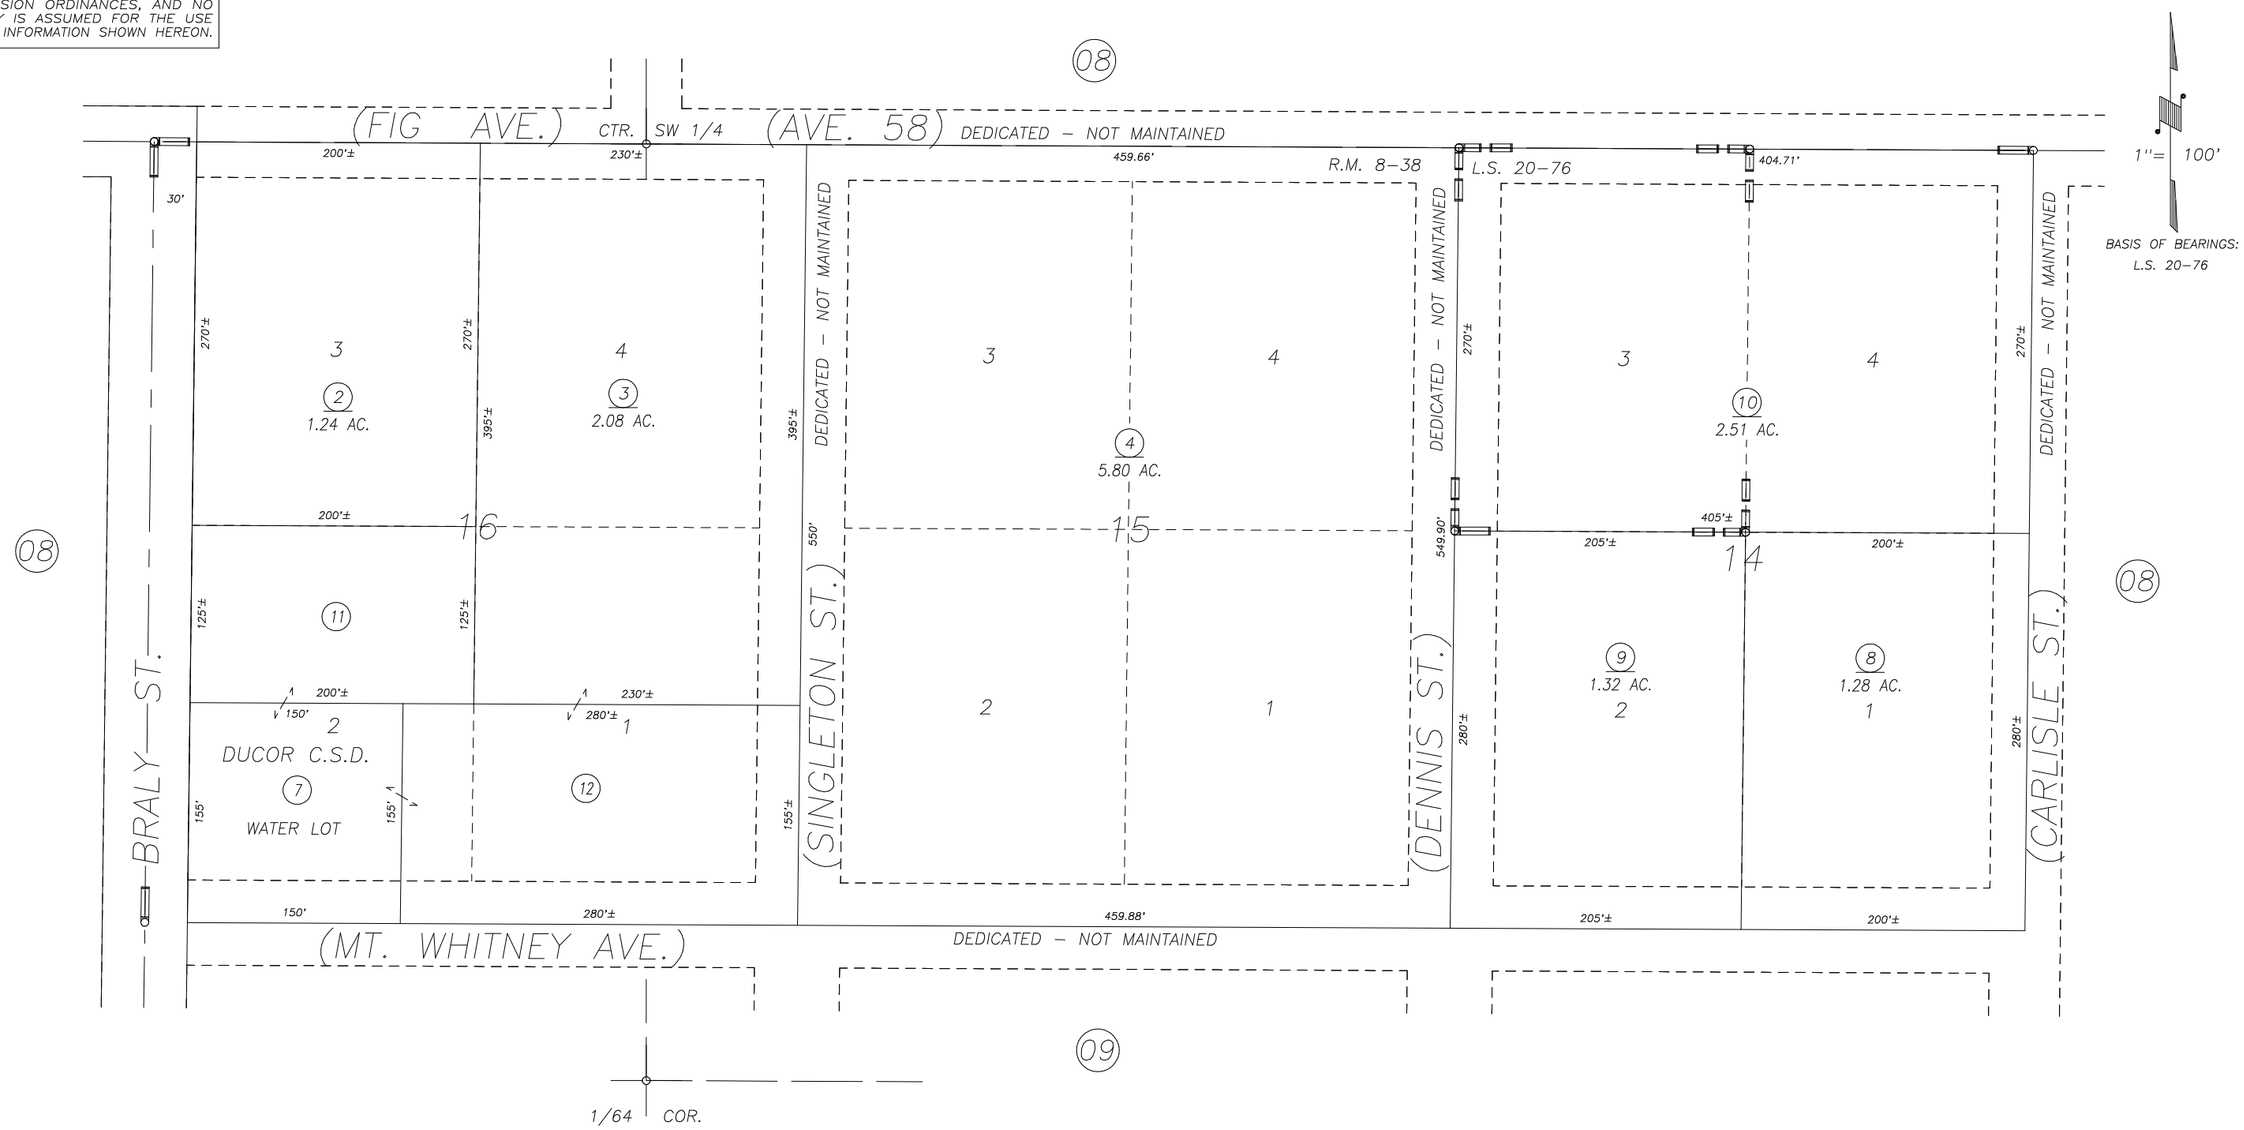

POR. TOWN OF DUCOR, R.M. 8–38
POR. RECORD OF SURVEY, L.S. 20–76
POR. RECORD OF SURVEY, L.S. 21–90 (TOWN OF DUCOR)

VICINITY OF DUCOR
ASSESSOR'S MAPS BK. 321 , PG. 10
COUNTY OF TULARE, CALIFORNIA, U.S.A.

NOTE: Assessor's Parcel Numbers Shown in Circles (1)
Assessor's Block Numbers Shown in Elipses (123)

REVISION	DATE	TECH
2007–0075079	11/17/2008	LLB