DISCLAIMER

THIS MAP WAS PREPARED FOR LOCAL PROPERTY ASSESSMENT PURPOSES ONLY AND THE PARCELS SHOWN HEREON MAY NOT COMPLY WITH STATE AND LOCAL SUBDIVISION ORDINANCES, AND NO LIABILITY IS ASSUMED FOR THE USE OF THE INFORMATION SHOWN HEREON.

SECTIONS 33 & 34, T.23S., R.28E., M.D.B. & M.

Tax Area Code 323-03
74-002

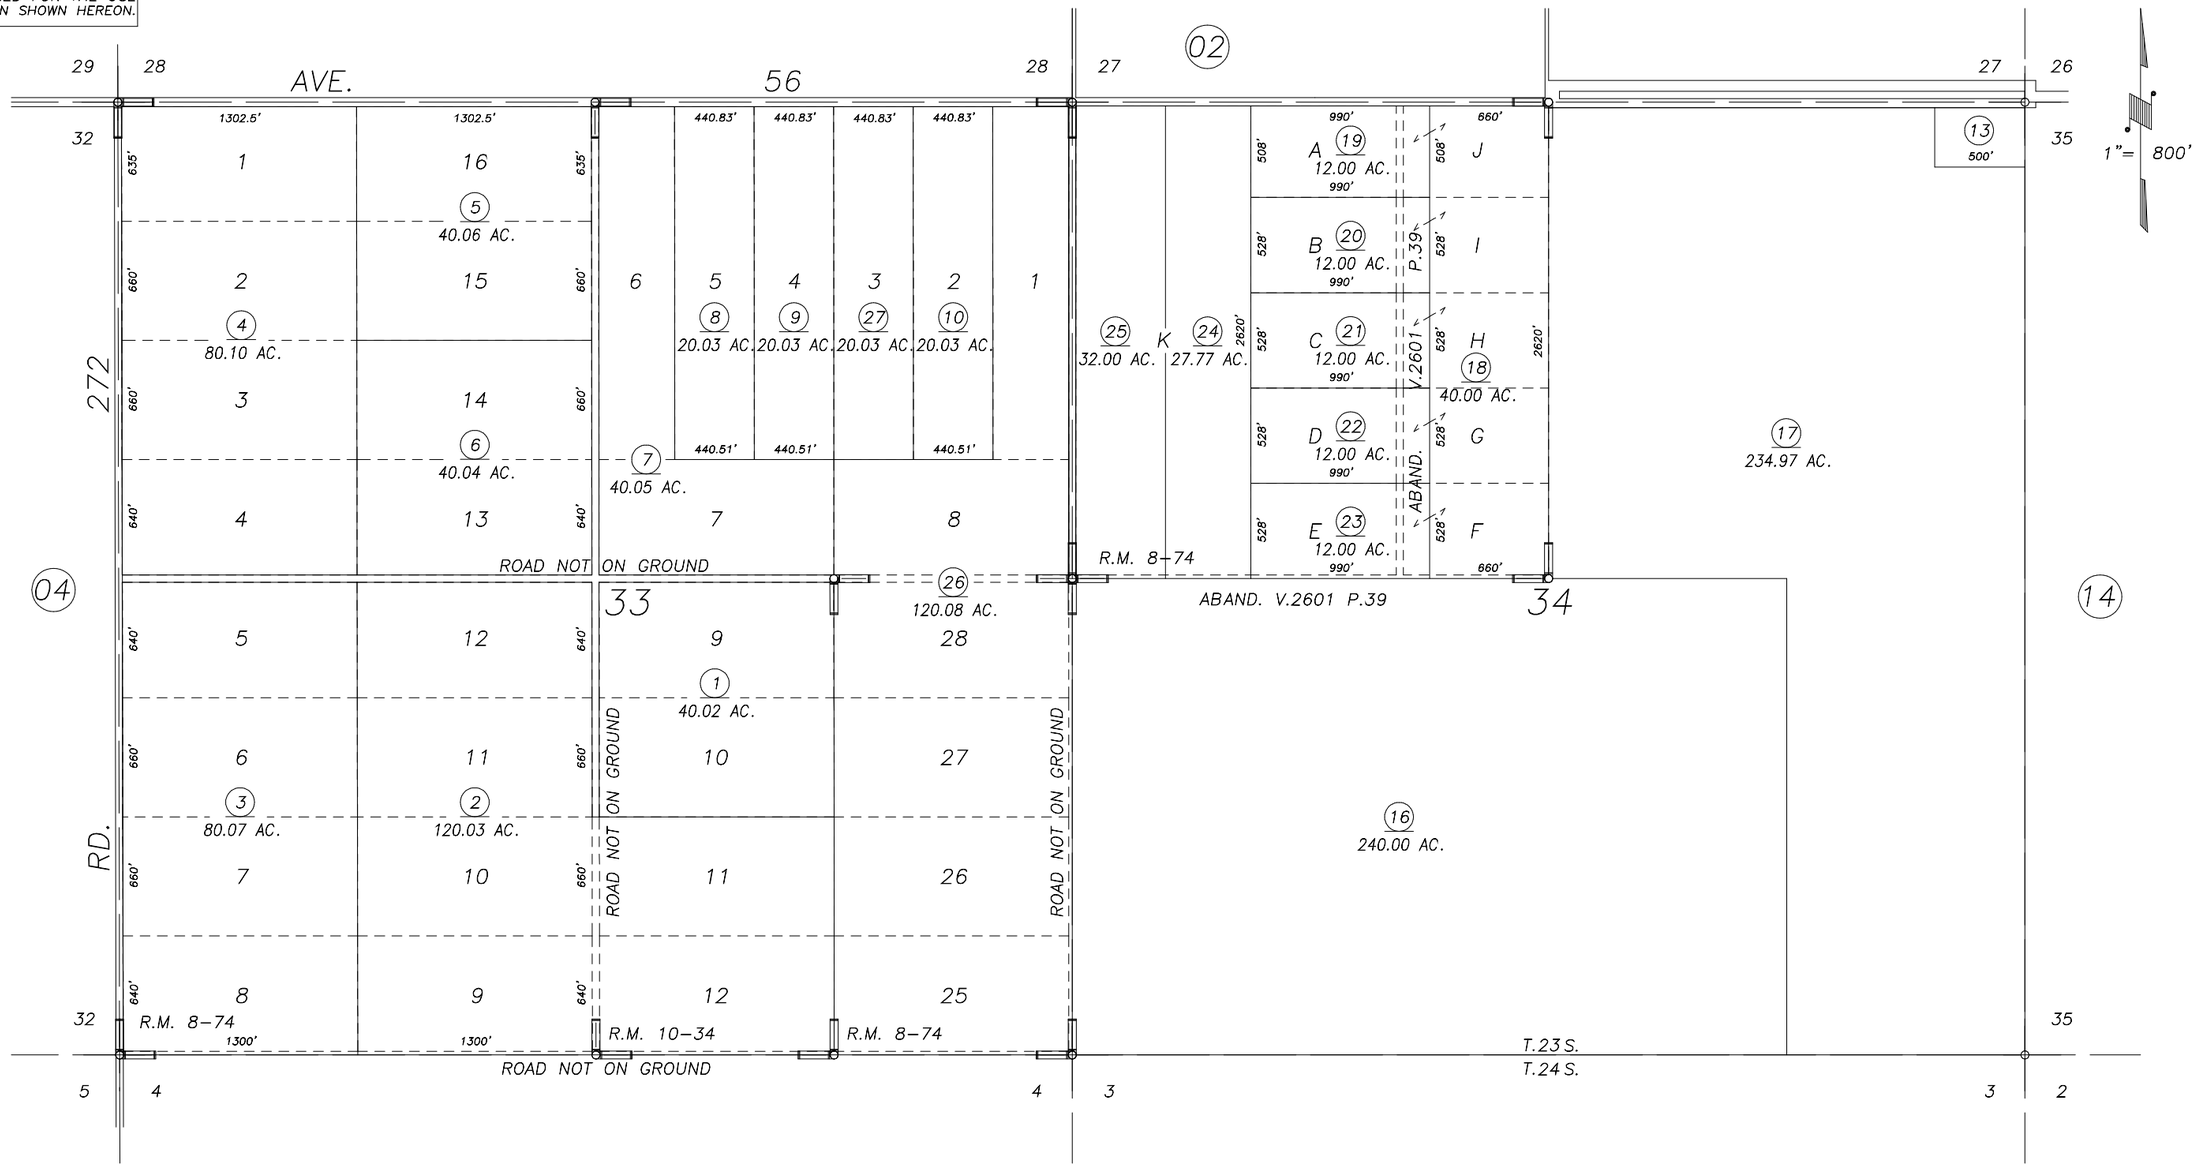

FOUNTAIN SPRINGS TRACT NO. 2, R.M. 8-74
H.B. MARTIN SUBDIVISION, R.M. 10-34

Bk. 342

ASSESSOR'S MAPS BK. 323, PG. 03.
COUNTY OF TULARE, CALIF.

NOTE: Assessor's Block Numbers Shown in Ellipses
Assessor's Parcel Numbers Shown in Circles

97/98

DOC. 96-57805	10/3/96	KPT
REVISION	DATE	BY