DISCLAIMER

THIS MAP WAS PREPARED FOR LOCAL PROPERTY ASSESSMENT PURPOSES ONLY. THE PARCELS SHOWN HEREON MAY NOT COMPLY WITH STATE AND LOCAL SUBDIVISION ORDINANCES. NO LIABILITY IS ASSUMED FOR THE USE OF THE INFORMATION HEREON. R & T CODE SEC. 327, 408.3, ETC.

REVISED:	9/7/2016
REASON:	2016-0032819
CAD TECH:	NFL

SEC'S. 17 & 18, T.23S., R.28E., M.D.B.& M.

TAX CODE AREA **323-07**

074-002
144-001
144-006
074-001

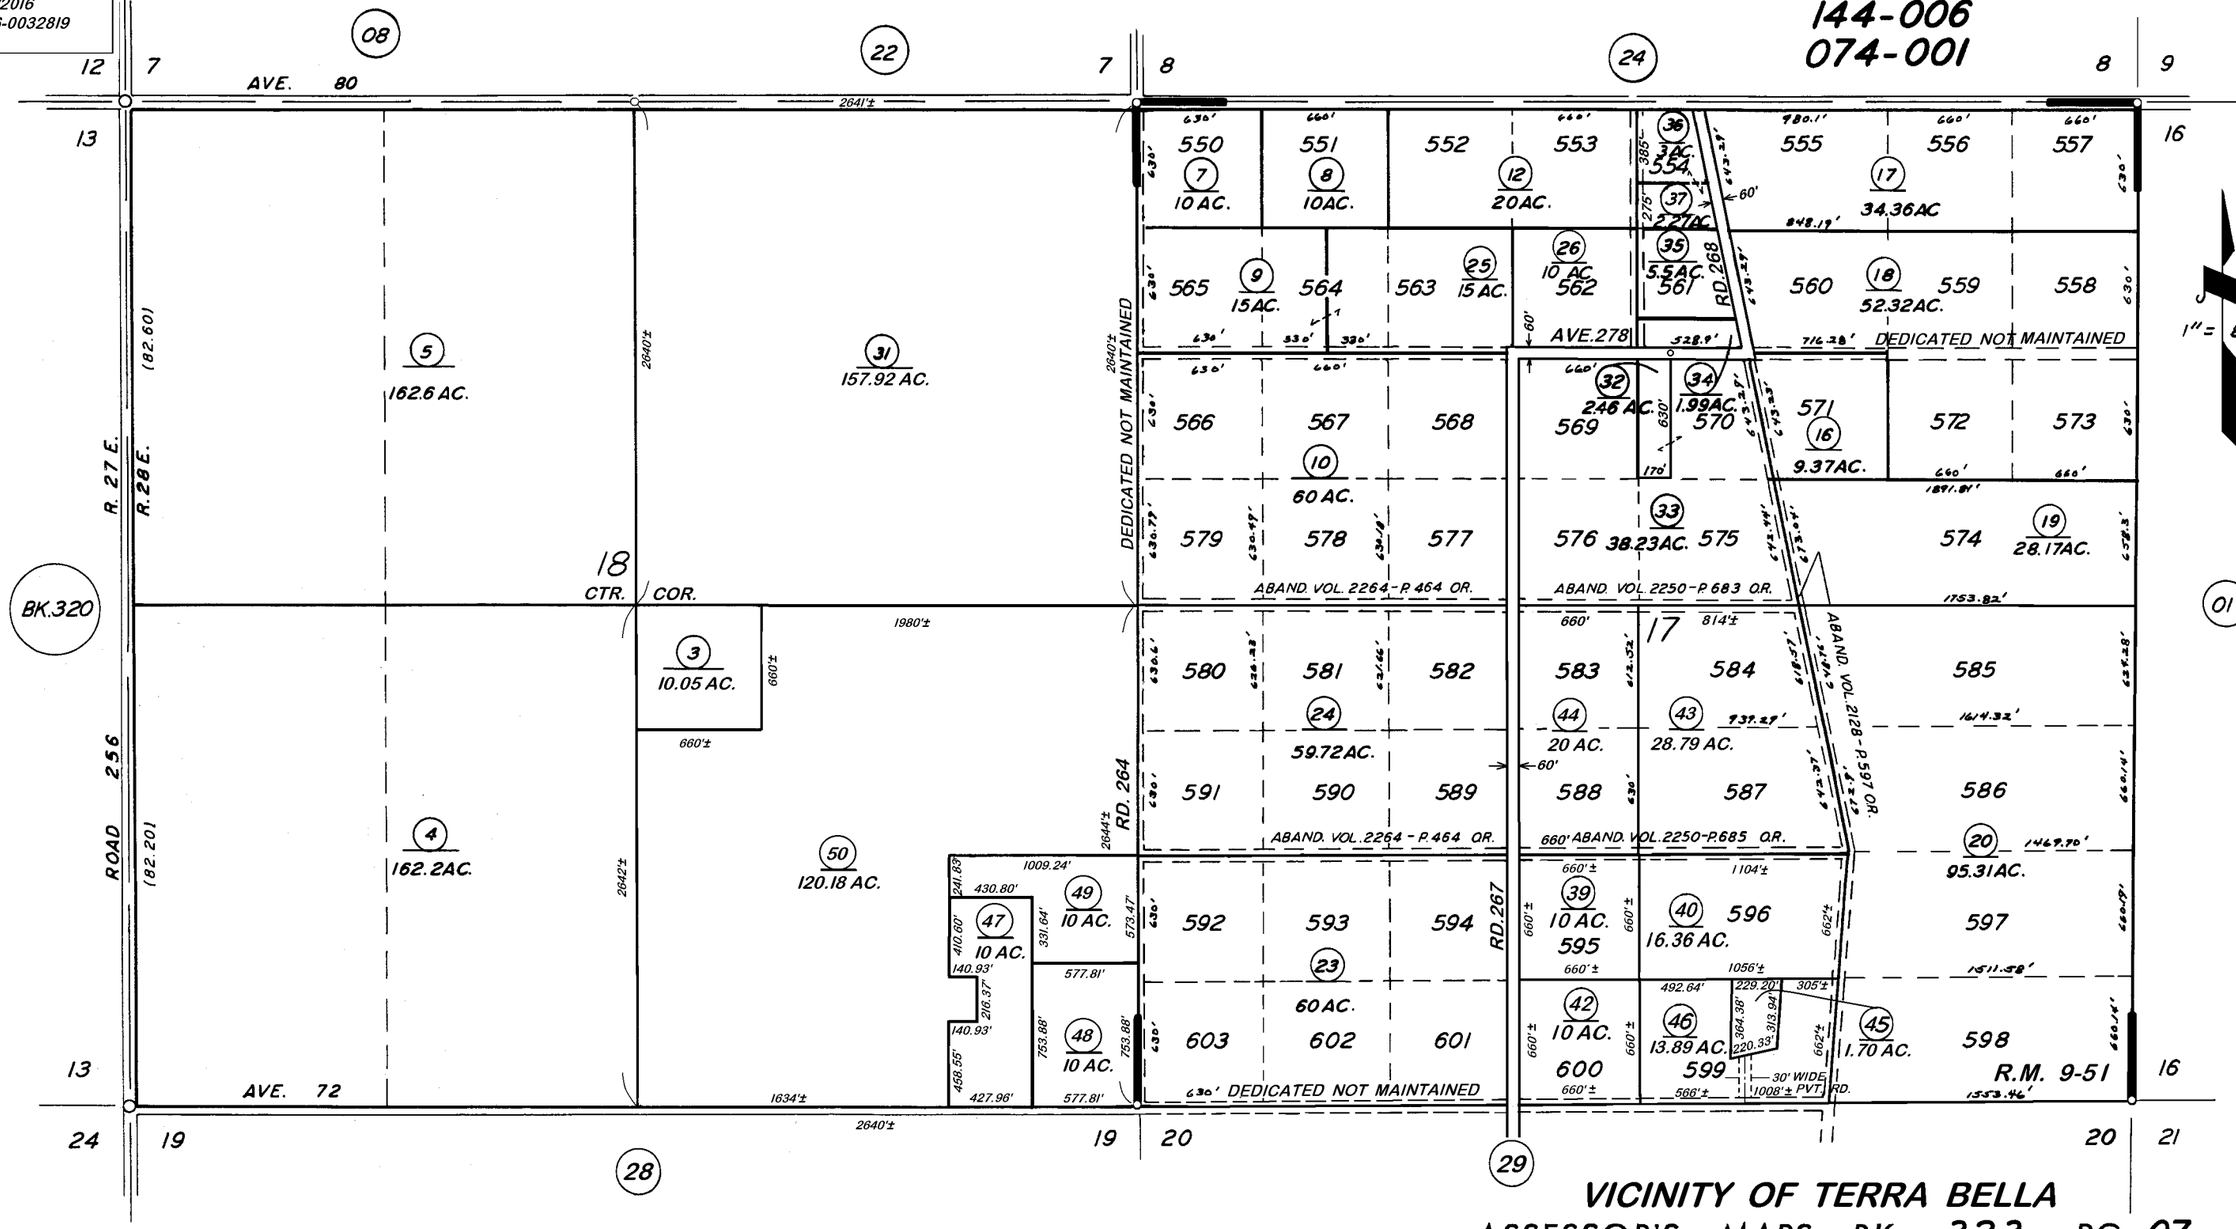

VICINITY OF TERRA BELLA

ASSESSOR'S MAPS BK. 323, PG. 07.
COUNTY OF TULARE, CALIF.

POR. TERRA BELLA LANDS SUB. 11 R.M. 9-51

NOTE — ASSESSOR'S BLOCK NUMBERS SHOWN IN ELLIPSES
ASSESSOR'S PARCEL NUMBERS SHOWN IN CIRCLES