DISCLAIMER

THIS MAP WAS PREPARED FOR LOCAL PROPERTY ASSESSMENT PURPOSES ONLY. THE PARCESL SHOWN HEREON MAY NOT COMPLY WITH STATE AND LOCAL SUBDIVISION ORDINANCES. NO LIABILITY IS ASSUMED FOR THE USE OF THE INFORMATION HEREON. R & T CODE SEC. 327, 408.3, ETC.

REVISED: 7/2/2021
REASON: 2020-0046490
CAD TECH: NFL

N ½ SEC. 9, T. 23 S., R. 28 E., M.D.B. & M.

TAX CODE AREA 323-16

144-006

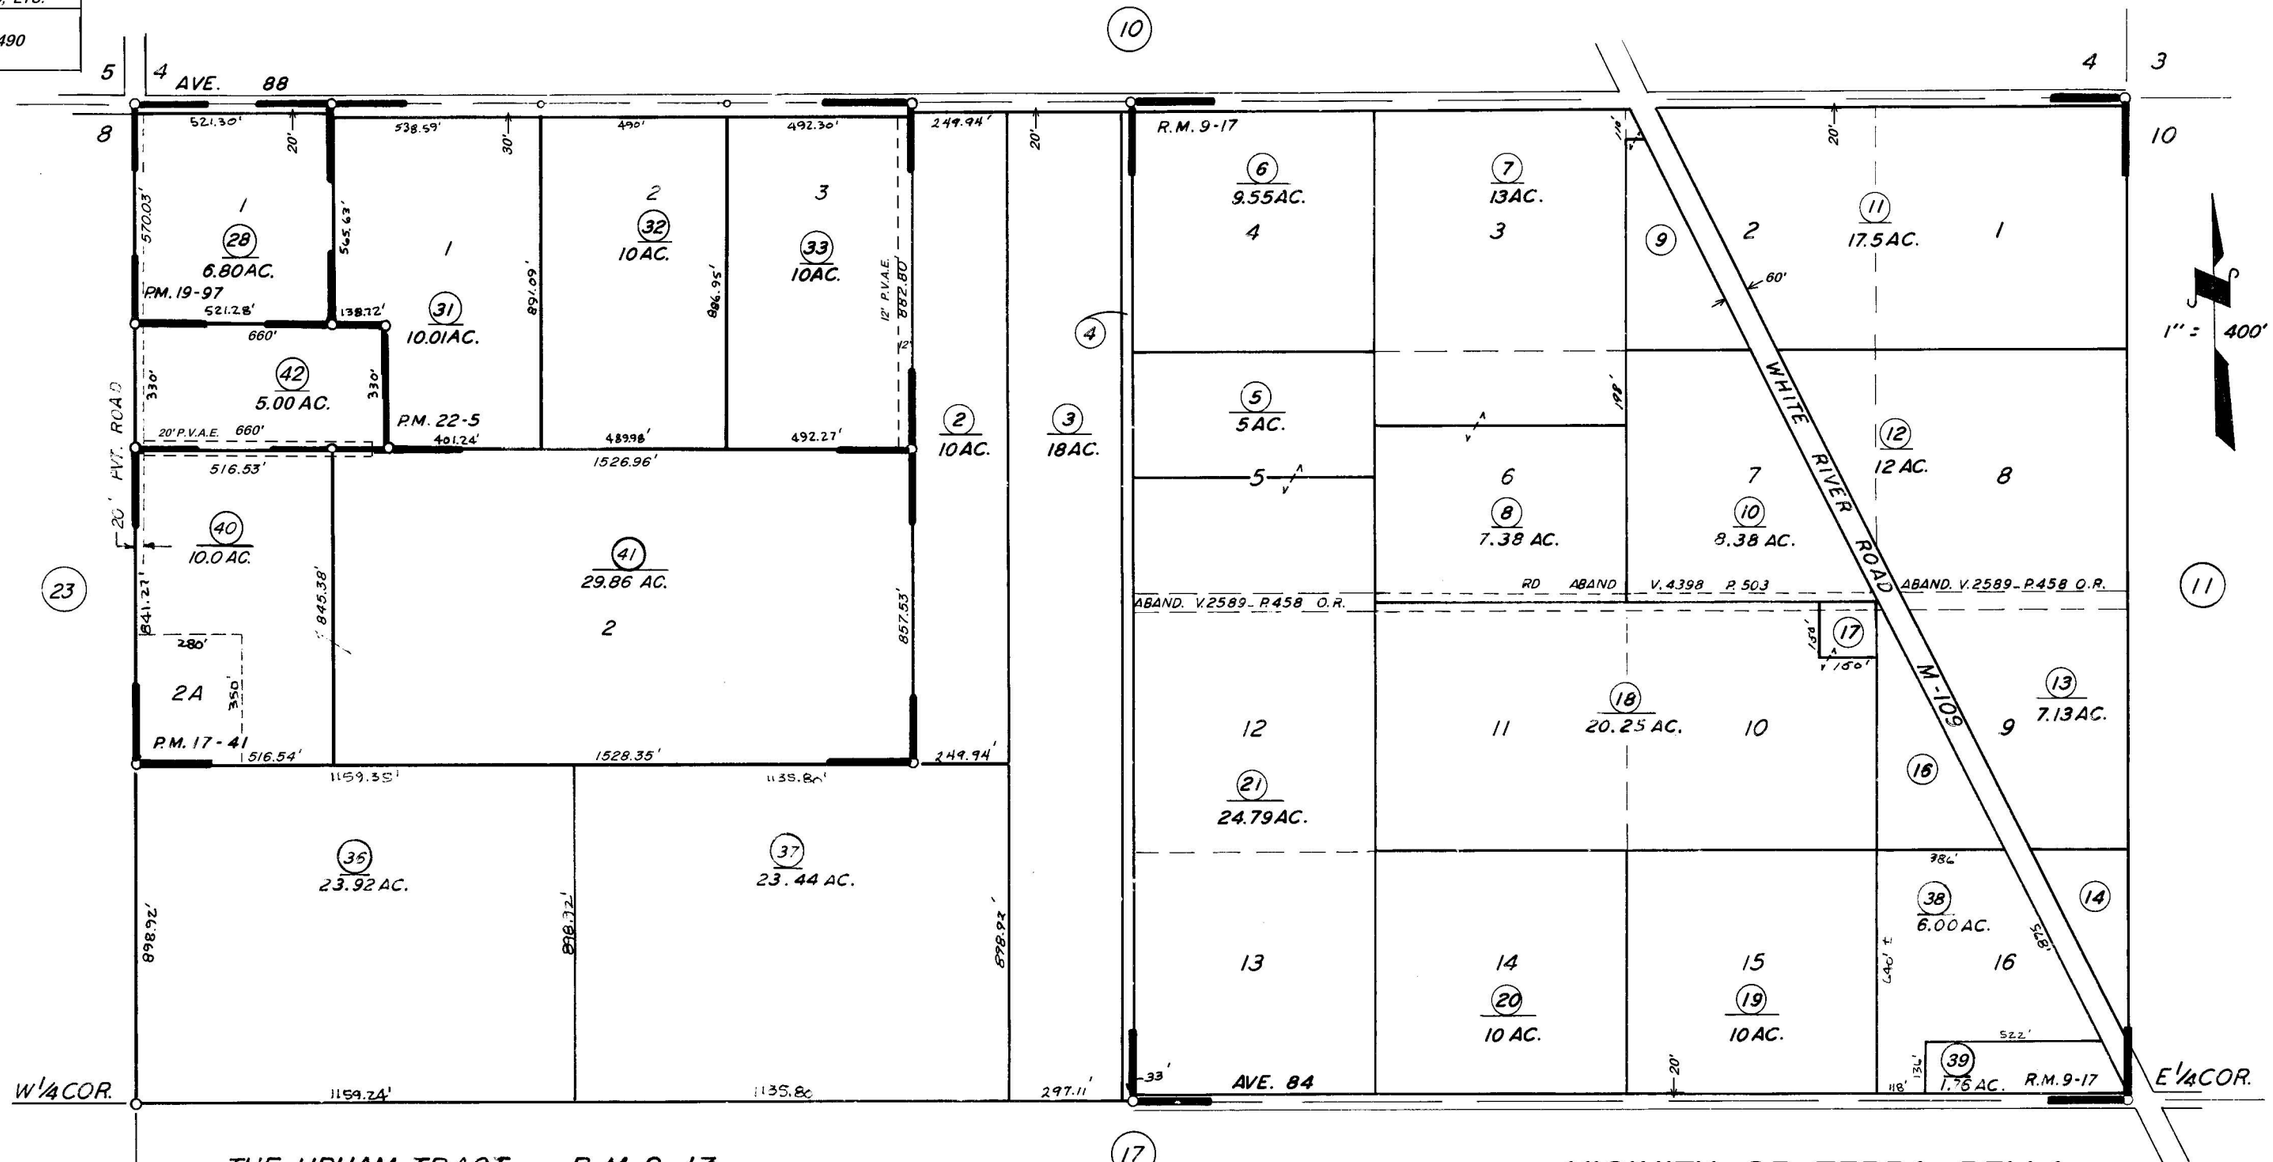

THE UPHAM TRACT, R.M. 9-17
PARCEL MAP 1640, P.M. 17-41
PARCEL MAP 1896, P.M. 19-97
PARCEL MAP 2104, P.M. 22-5

VICINITY OF TERRA BELLA

ASSESSOR'S MAPS BK. 323, PG. 16.
COUNTY OF TULARE, CALIF.

NOTE — ASSESSOR'S BLOCK NUMBERS SHOWN IN ELLIPSES
ASSESSOR'S PARCEL NUMBERS SHOWN IN CIRCLES