DISCLAIMER

THIS MAP WAS PREPARED FOR LOCAL PROPERTY ASSESSMENT PURPOSES ONLY. THE PARCELS SHOWN HEREON MAY NOT COMPLY WITH STATE AND LOCAL SUBDIVISION ORDINANCES. NO LIABILITY IS ASSUMED FOR THE USE OF THE INFORMATION HEREON.

REVISED: 09/26/2012
REASON: 2010-0082913
CAD TECH: ASG

N½ OF SEC. 6, T.23 S., R.28 E., & POR. SW ¼ OF SEC. 31, T.22 S., R.28 E., M.D.B & M.

TAX CODE AREA 323-19
144-001
144-006

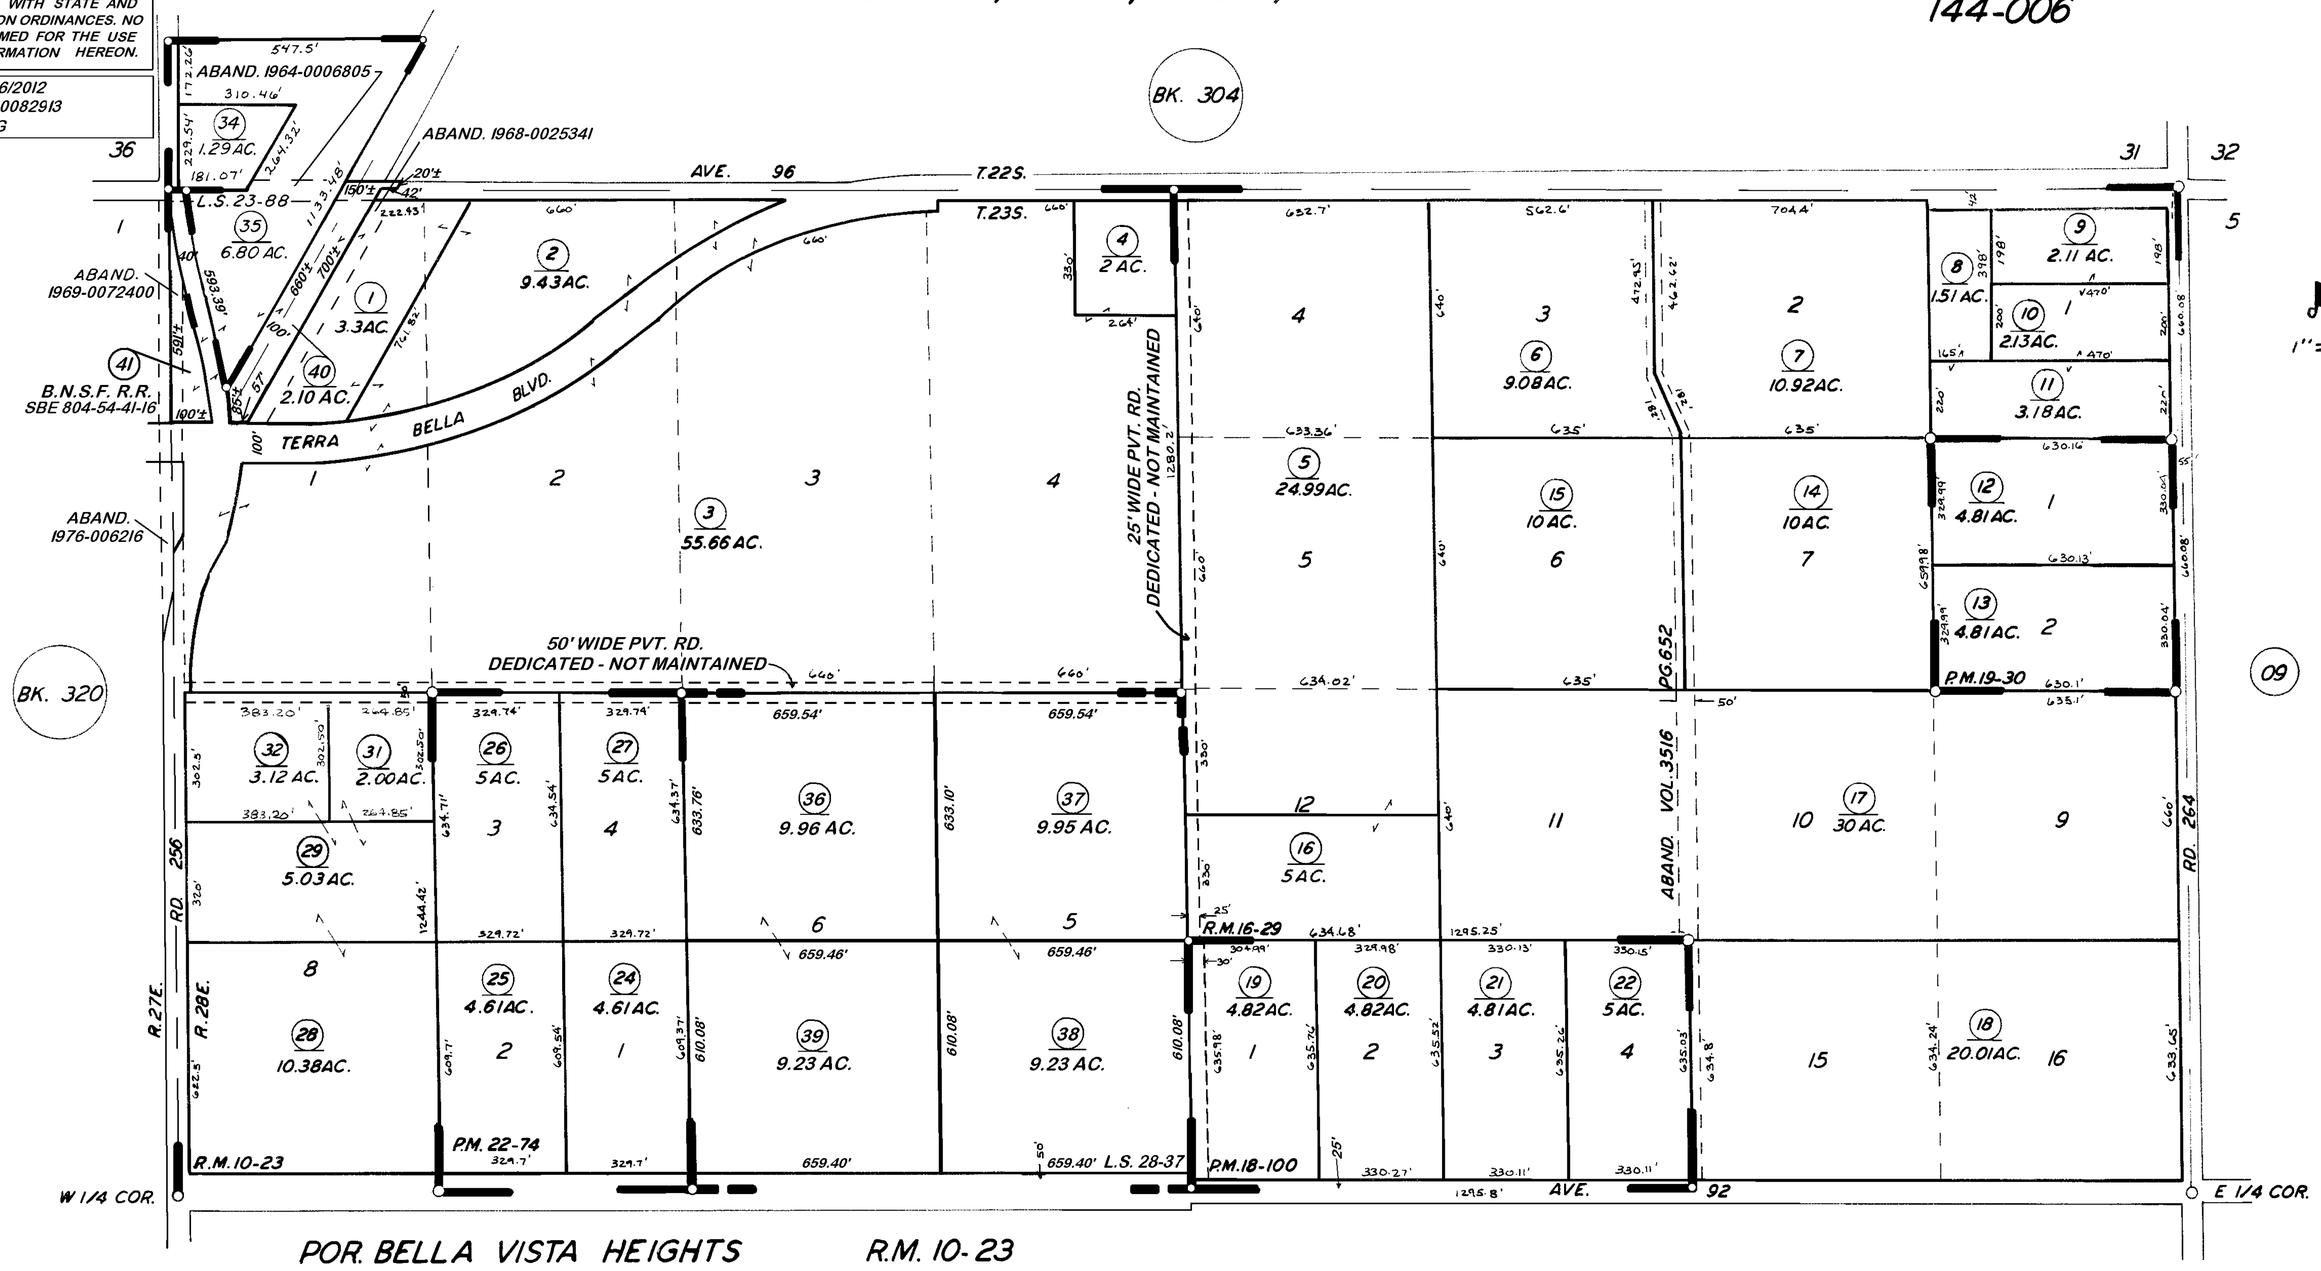

POR. BELLA VISTA HEIGHTS — R.M. 10-23
POR. SIERRA VISTA HEIGHTS — R.M. 16-29
PARCEL MAP 1799 — P.M. 18-100
PARCEL MAP 1829 — P.M. 19-30
PARCEL MAP 2173 — P.M. 22-74
RECORD OF SURVEY — L.S. 23-88
RECORD OF SURVEY — L.S. 28-37

VICINITY OF TERRA BELLA

ASSESSOR'S MAPS BK. 323 PG. 19

COUNTY OF TULARE, CALIF.

NOTE—ASSESSOR'S BLOCK NUMBERS SHOWN IN ELLIPSES
ASSESSOR'S PARCEL NUMBERS SHOWN IN CIRCLES