DISCLAIMER

THIS MAP WAS PREPARED FOR LOCAL PROPERTY ASSESSMENT PURPOSES ONLY AND THE PARCELS SHOWN HEREON MAY NOT COMPLY WITH STATE AND LOCAL SUBDIVISION ORDINANCES, AND NO LIABILITY IS ASSUMED FOR THE USE OF THE INFORMATION SHOWN HEREON.

S 1/2 SECTION 8, T.23S., R.28E., M.D.B. & M.

Tax Area Code 323–24
144–001
144–006

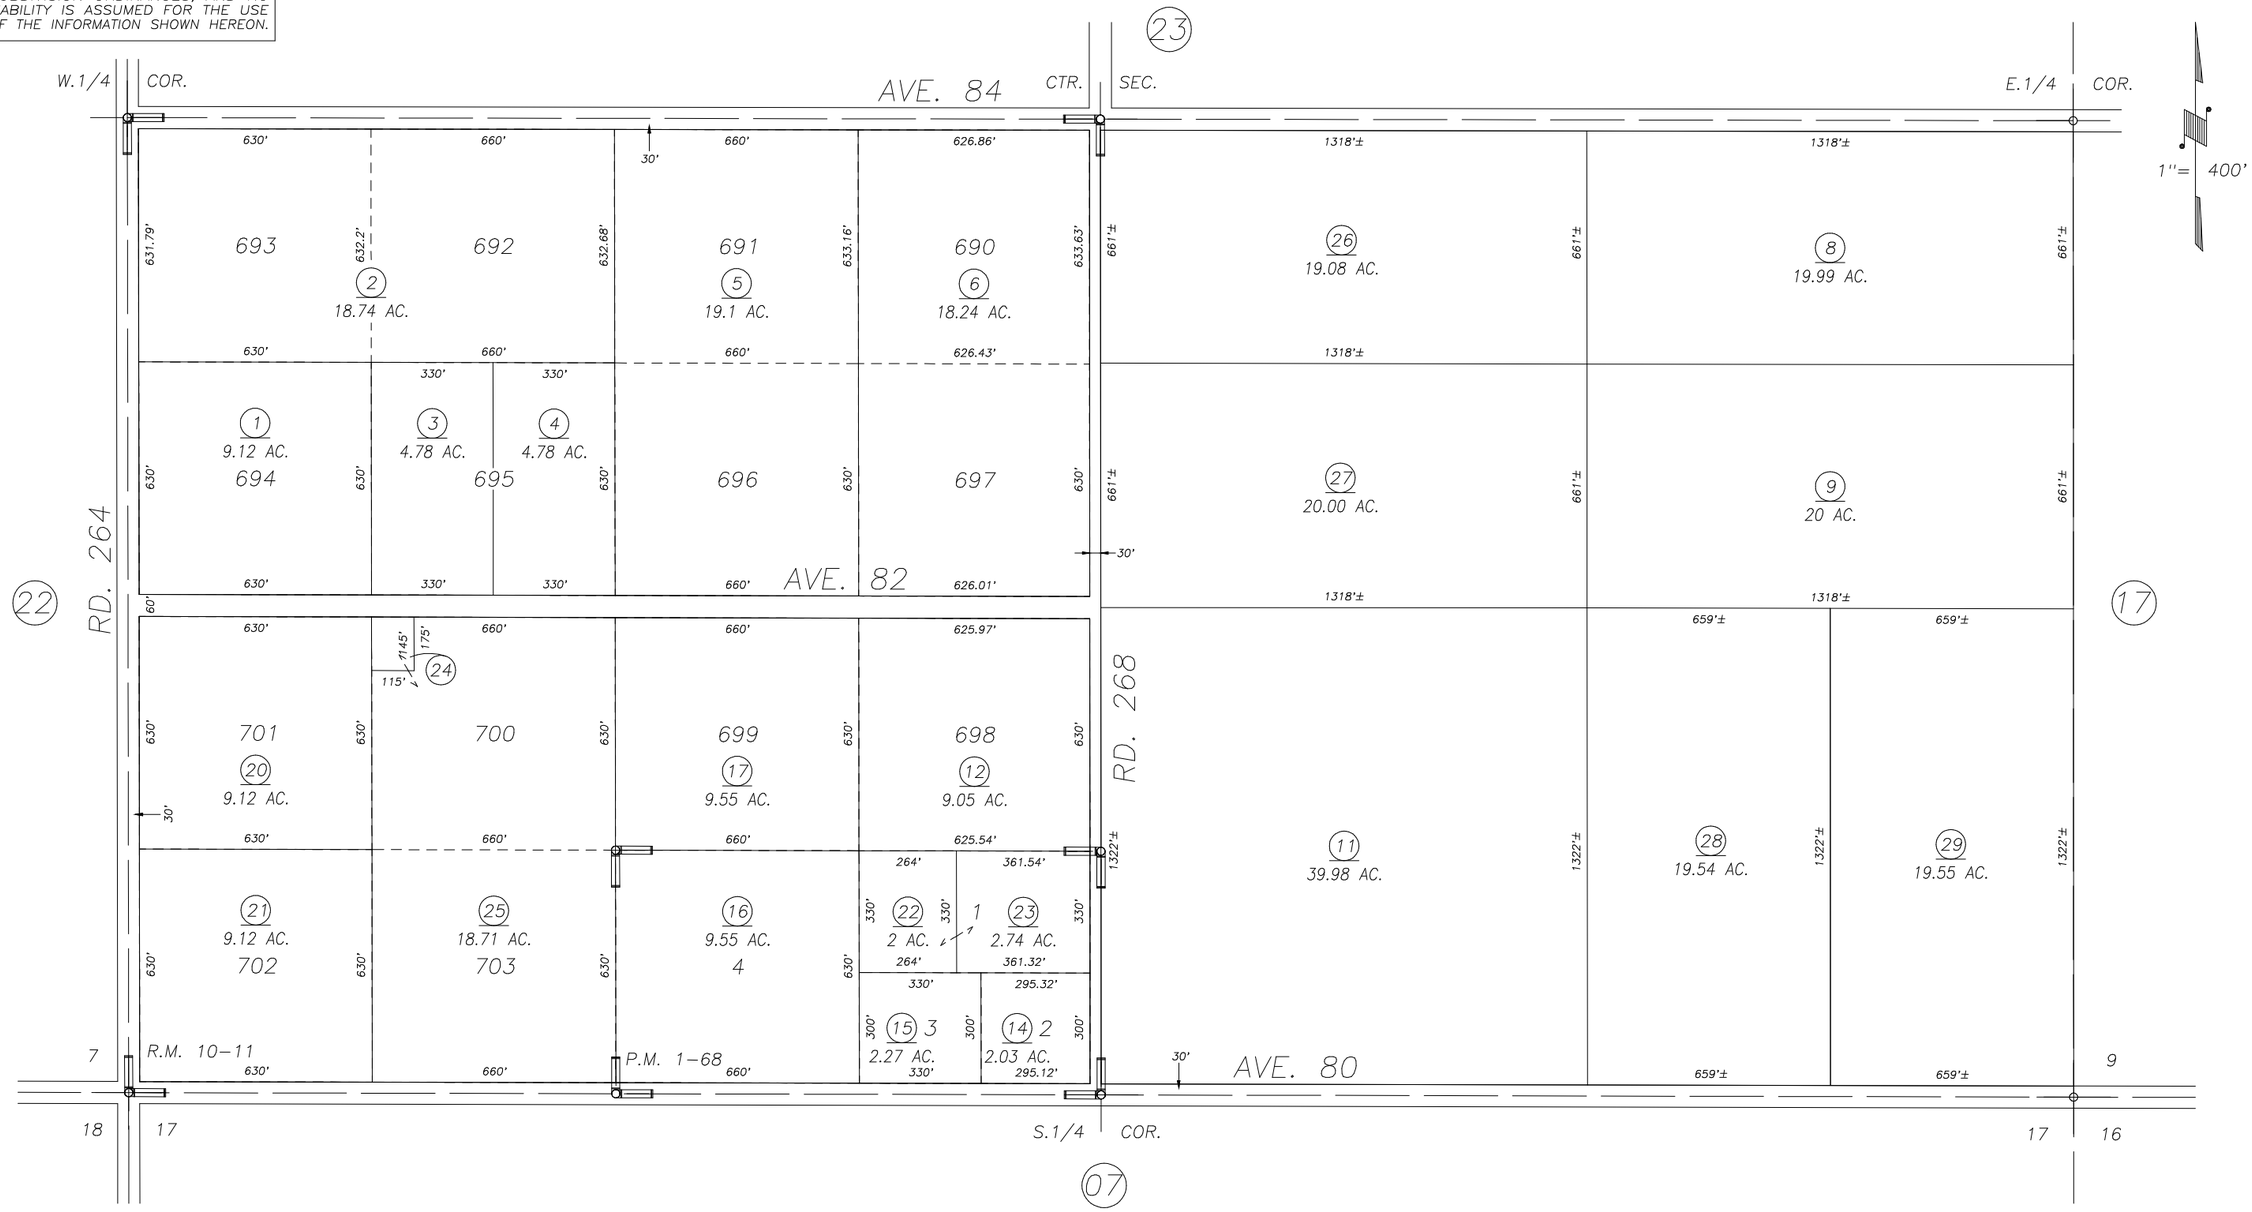

TERRA BELLA LANDS SUB. NO. 12, R.M. 10–11
PARCEL MAP 68, P.M. 1–68

VICINITY OF TERRA BELLA
ASSESSOR'S MAPS BK. 323 , PG. 24
COUNTY OF TULARE, CALIFORNIA, U.S.A.

NOTE: Assessor's Parcel Numbers Shown in Circles (1)
Assessor's Block Numbers Shown in Elipses (123)

REVISION	DATE	TECH
2008–0051390	08/02/2013	CMB