DISCLAIMER

THIS MAP WAS PREPARED FOR LOCAL PROPERTY ASSESSMENT PURPOSES ONLY AND THE PARCELS SHOWN HEREON MAY NOT COMPLY WITH STATE AND LOCAL SUBDIVISION ORDINANCES, AND NO LIABILITY IS ASSUMED FOR THE USE OF THE INFORMATION SHOWN HEREON.

SEC. 13 & 14, T.23S., R.28E., M.D.B.& M.

Tax Area Code 323–25
074–002

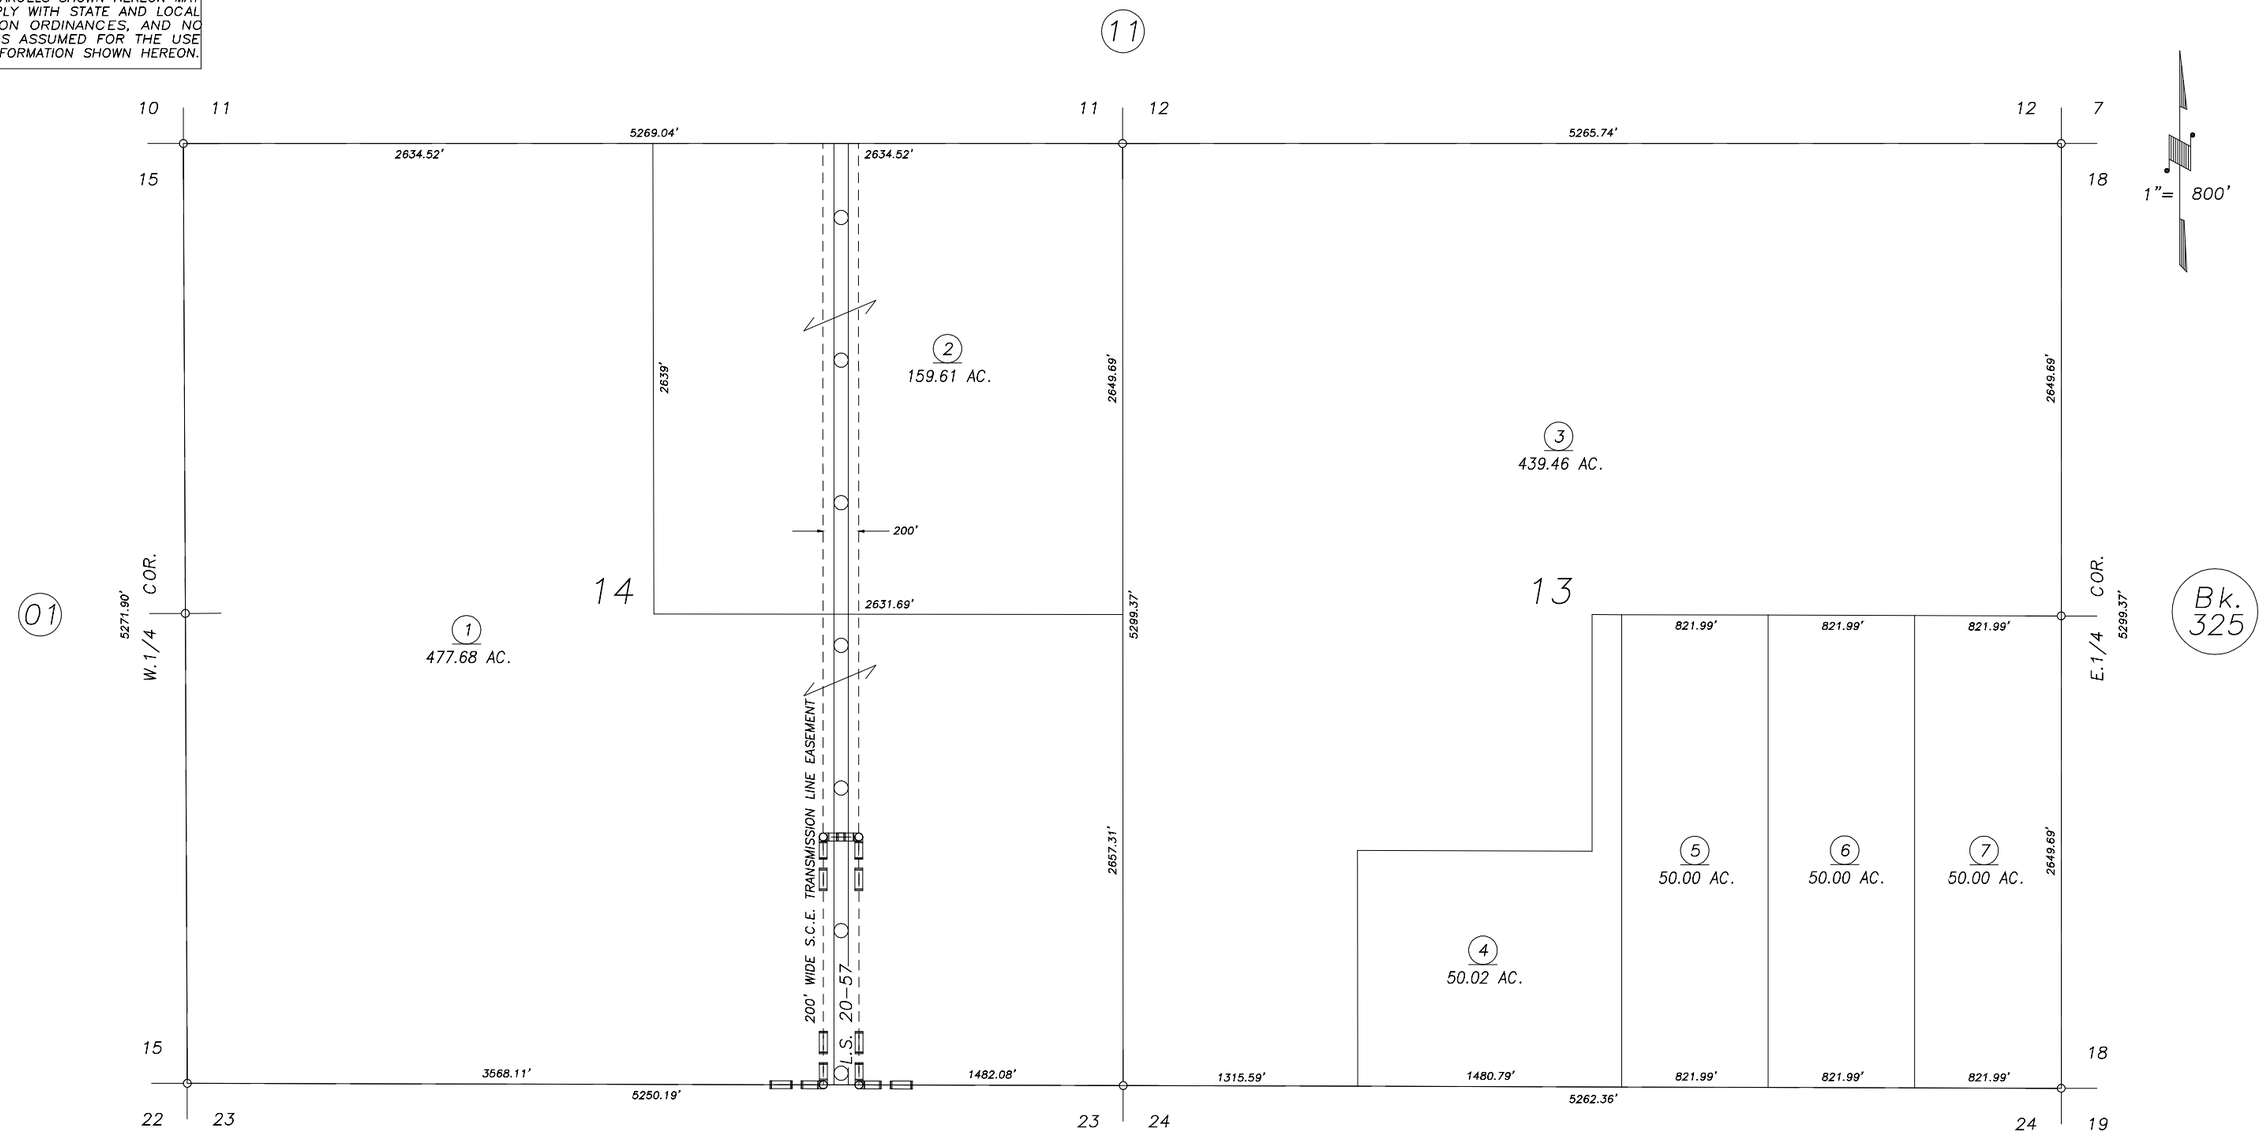

INTERNAL REVIEW	09/14/99	JGM
REVISION	DATE	BY

RECORD OF SURVEY, L.S. 20–57

ASSESSOR'S MAPS BK. 323 , PG. 25 .
COUNTY OF TULARE, CALIF.

NOTE: Assessor's Block Numbers Shown in Ellipses
Assessor's Parcel Numbers Shown in Circles

00/01