N.1/2 SEC.19, T.23S., R.28E., M.D.B.&M.

Tax Area Codes 323–28
074–001

DISCLAIMER

THIS MAP WAS PREPARED FOR LOCAL PROPERTY ASSESSMENT PURPOSES ONLY AND THE PARCELS SHOWN HEREON MAY NOT COMPLY WITH STATE AND LOCAL SUBDIVISION ORDINANCES, AND NO LIABILITY IS ASSUMED FOR THE USE OF THE INFORMATION SHOWN HEREON. R & T CODE SEC. 327, 408.3, ETC.

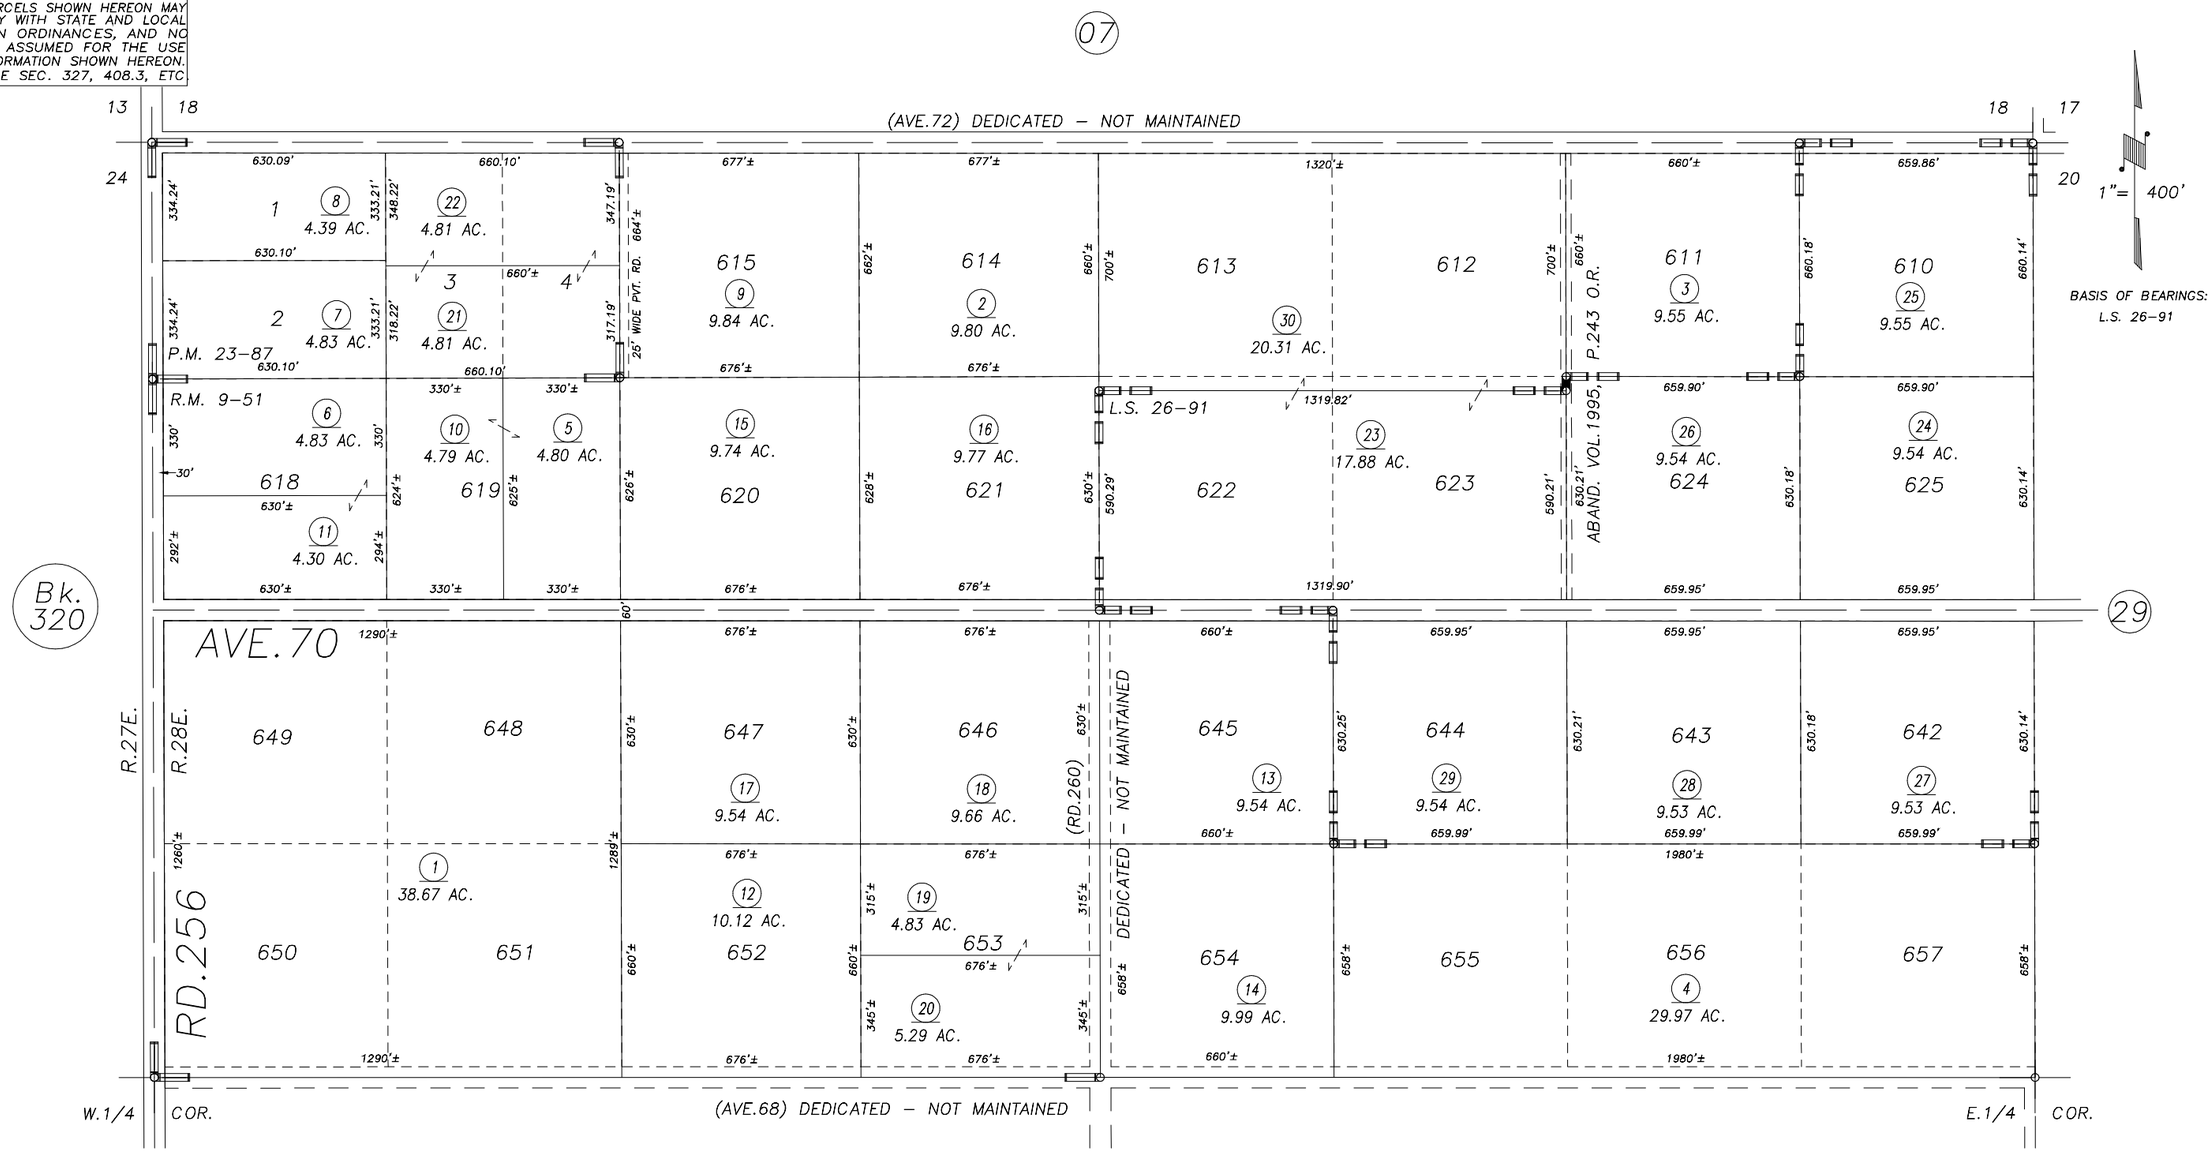

POR. TERRA BELLA LANDS SUB. NO.11, R.M. 9–51
PARCEL MAP NO. 2286, P.M. 23–87
RECORD OF SURVEY, L.S. 26–91

VICINITY OF TERRA BELLA
ASSESSOR'S MAPS BK.323 , PG.28
COUNTY OF TULARE, CALIFORNIA, U.S.A.

NOTE: Assessor's Parcel Numbers Shown in Circles (1)
Assessor's Block Numbers Shown in Ellipses (123)

CAD CONVERSION	09/30/2015	ASG
REVISION	DATE	TECH