DISCLAIMER

THIS MAP WAS PREPARED FOR LOCAL PROPERTY ASSESSMENT PURPOSES ONLY. THE PARCELS SHOWN HEREON MAY NOT COMPLY WITH STATE AND LOCAL SUBDIVISION ORDINANCES. NO LIABILITY IS ASSUMED FOR THE USE OF THE INFORMATION HEREON. R & T CODE SEC. 327, 408.3, ETC.

POR. SEC. 35 & ALL SEC. 36, T.23S., R.30E., M.D.B.&M.

TAX CODE AREA **325-21**

095-001

REVISED: 10/30/2015
REASON: 2015-0037555
CAD TECH: ARL

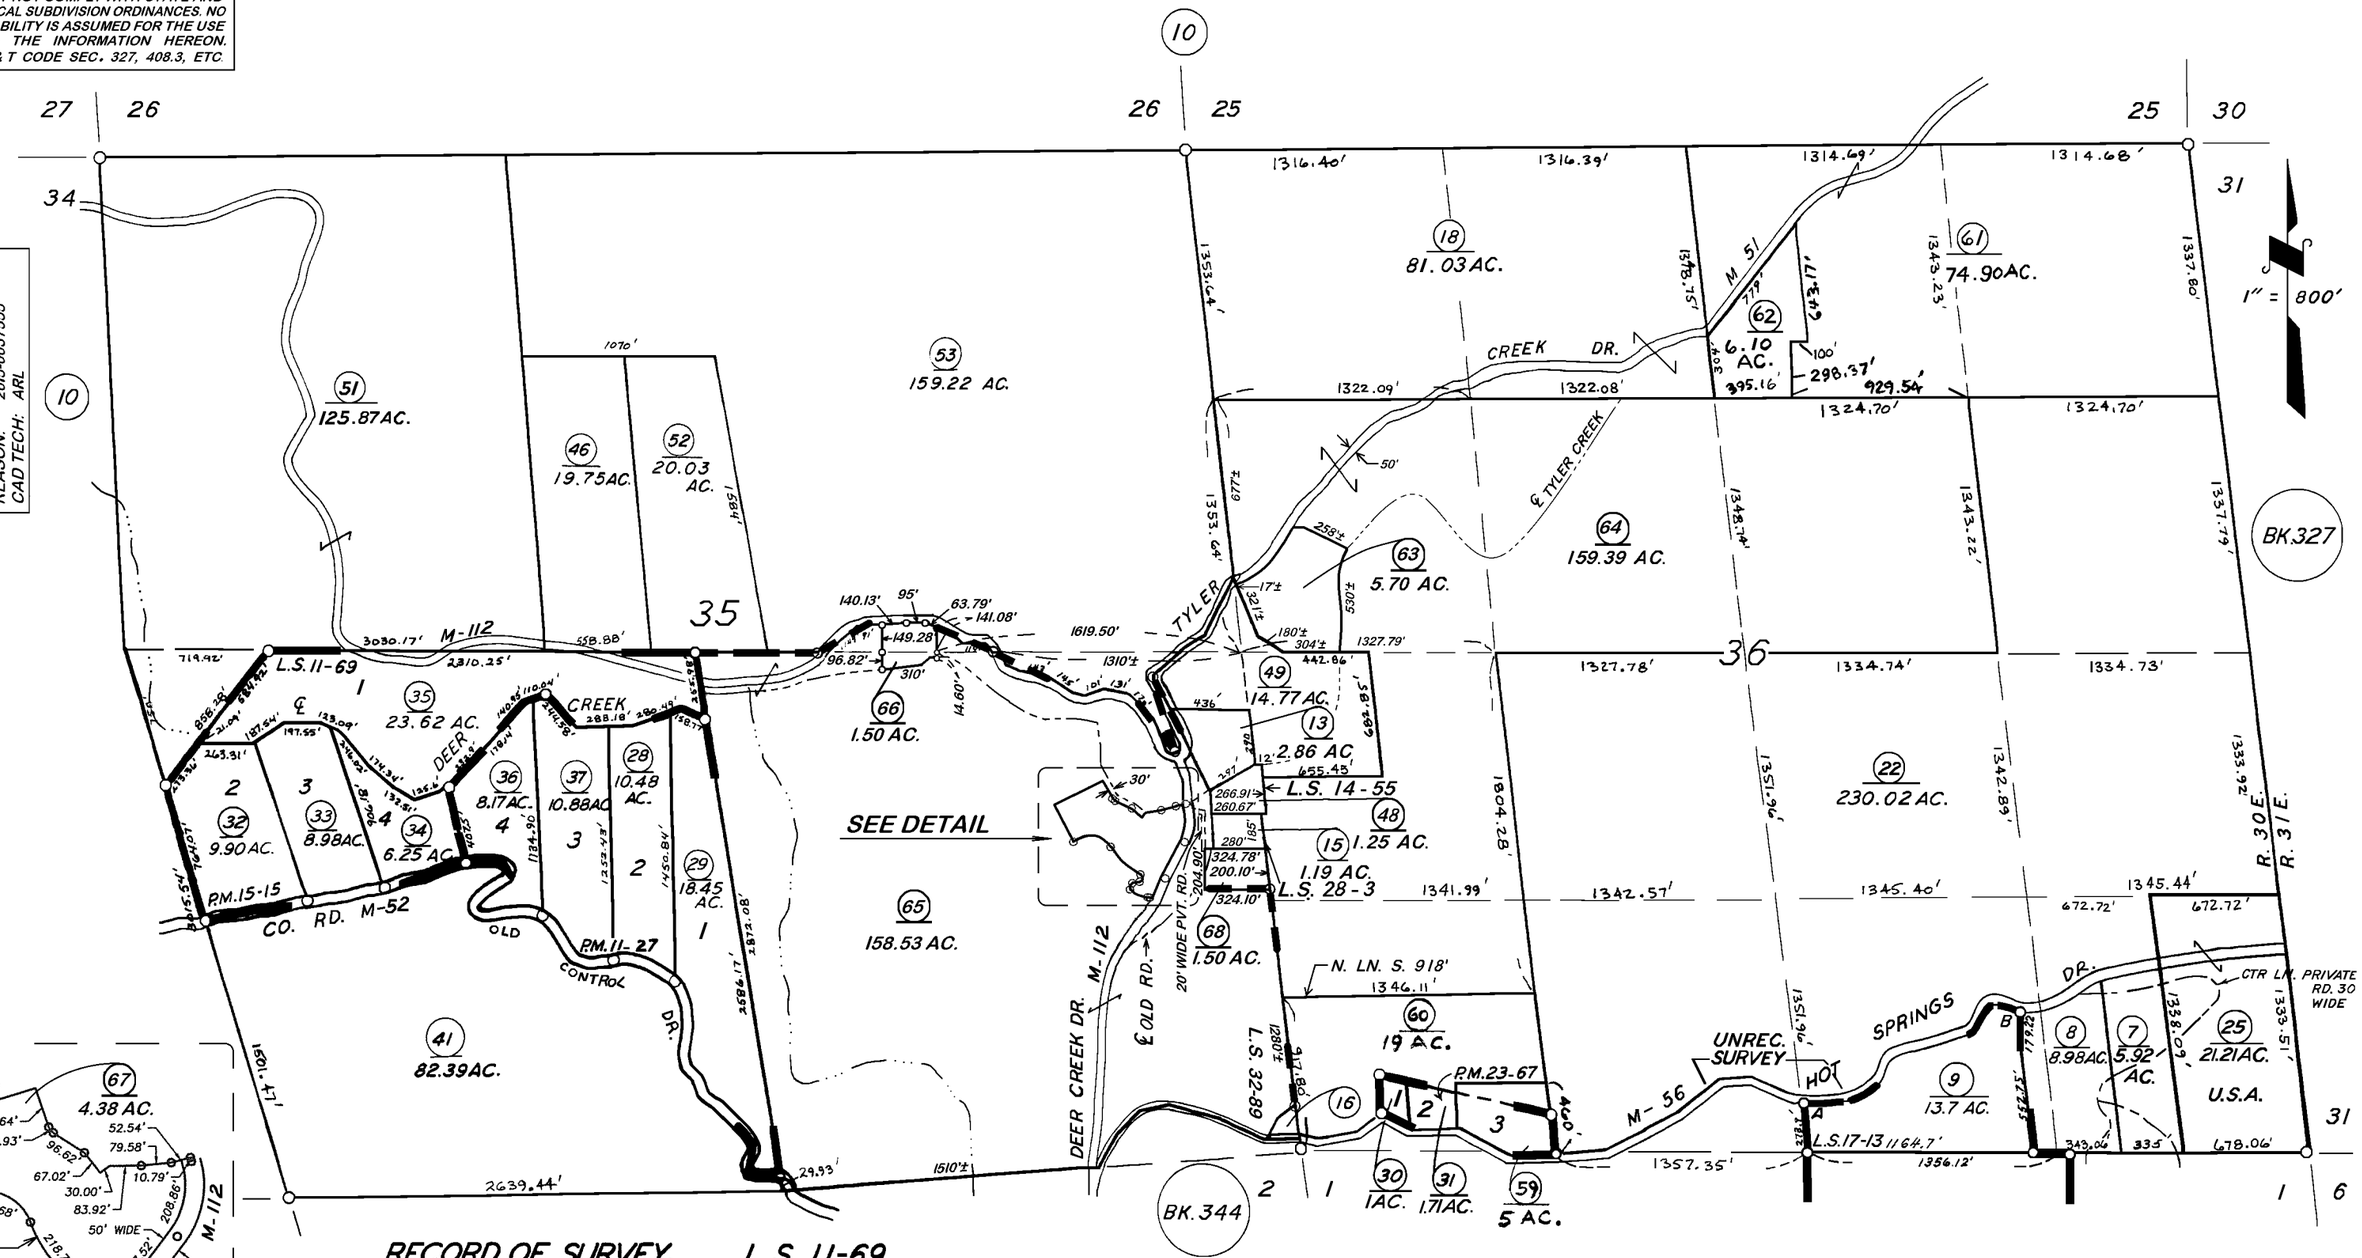

RECORD OF SURVEY, L.S. 11-69
PARCEL MAP 1026, P.M. 11-27
PARCEL MAP 2266, P.M. 23-67
PUBLIC WORKS SURVEY, UNREC.(M-56E)
PARCEL MAP 1414, P.M. 15-15
RECORD OF SURVEY, L.S. 14-55
RECORD OF SURVEY, L.S. 14-95 (SEC. 36)

POR. RECORD OF SURVEY, L.S. 17-13
RECORD OF SURVEY, L.S. 28-3
RECORD OF SURVEY, L.S. 32-89

NOTE — ASSESSOR'S BLOCK NUMBERS SHOWN IN ELLIPSES
ASSESSOR'S PARCEL NUMBERS SHOWN IN CIRCLES

ASSESSOR'S MAPS BK. 325, PG. 21.

COUNTY OF TULARE, CALIF.