DISCLAIMER

THIS MAP WAS PREPARED FOR LOCAL PROPERTY ASSESSMENT PURPOSES ONLY. THE PARCELS SHOWN HEREON MAY NOT COMPLY WITH STATE AND LOCAL SUBDIVISION ORDINANCES. NO LIABILITY IS ASSUMED FOR THE USE OF THE INFORMATION HEREON.

REVISED: 05/19/2010
REASON: UPDATE ADJ. PG.
CAD TECH: LLB

POR. N½ SEC.'S 4 & 5, T.24S., R.31E., M.D.B. & M.

TAX CODE AREA 095-001

327-09

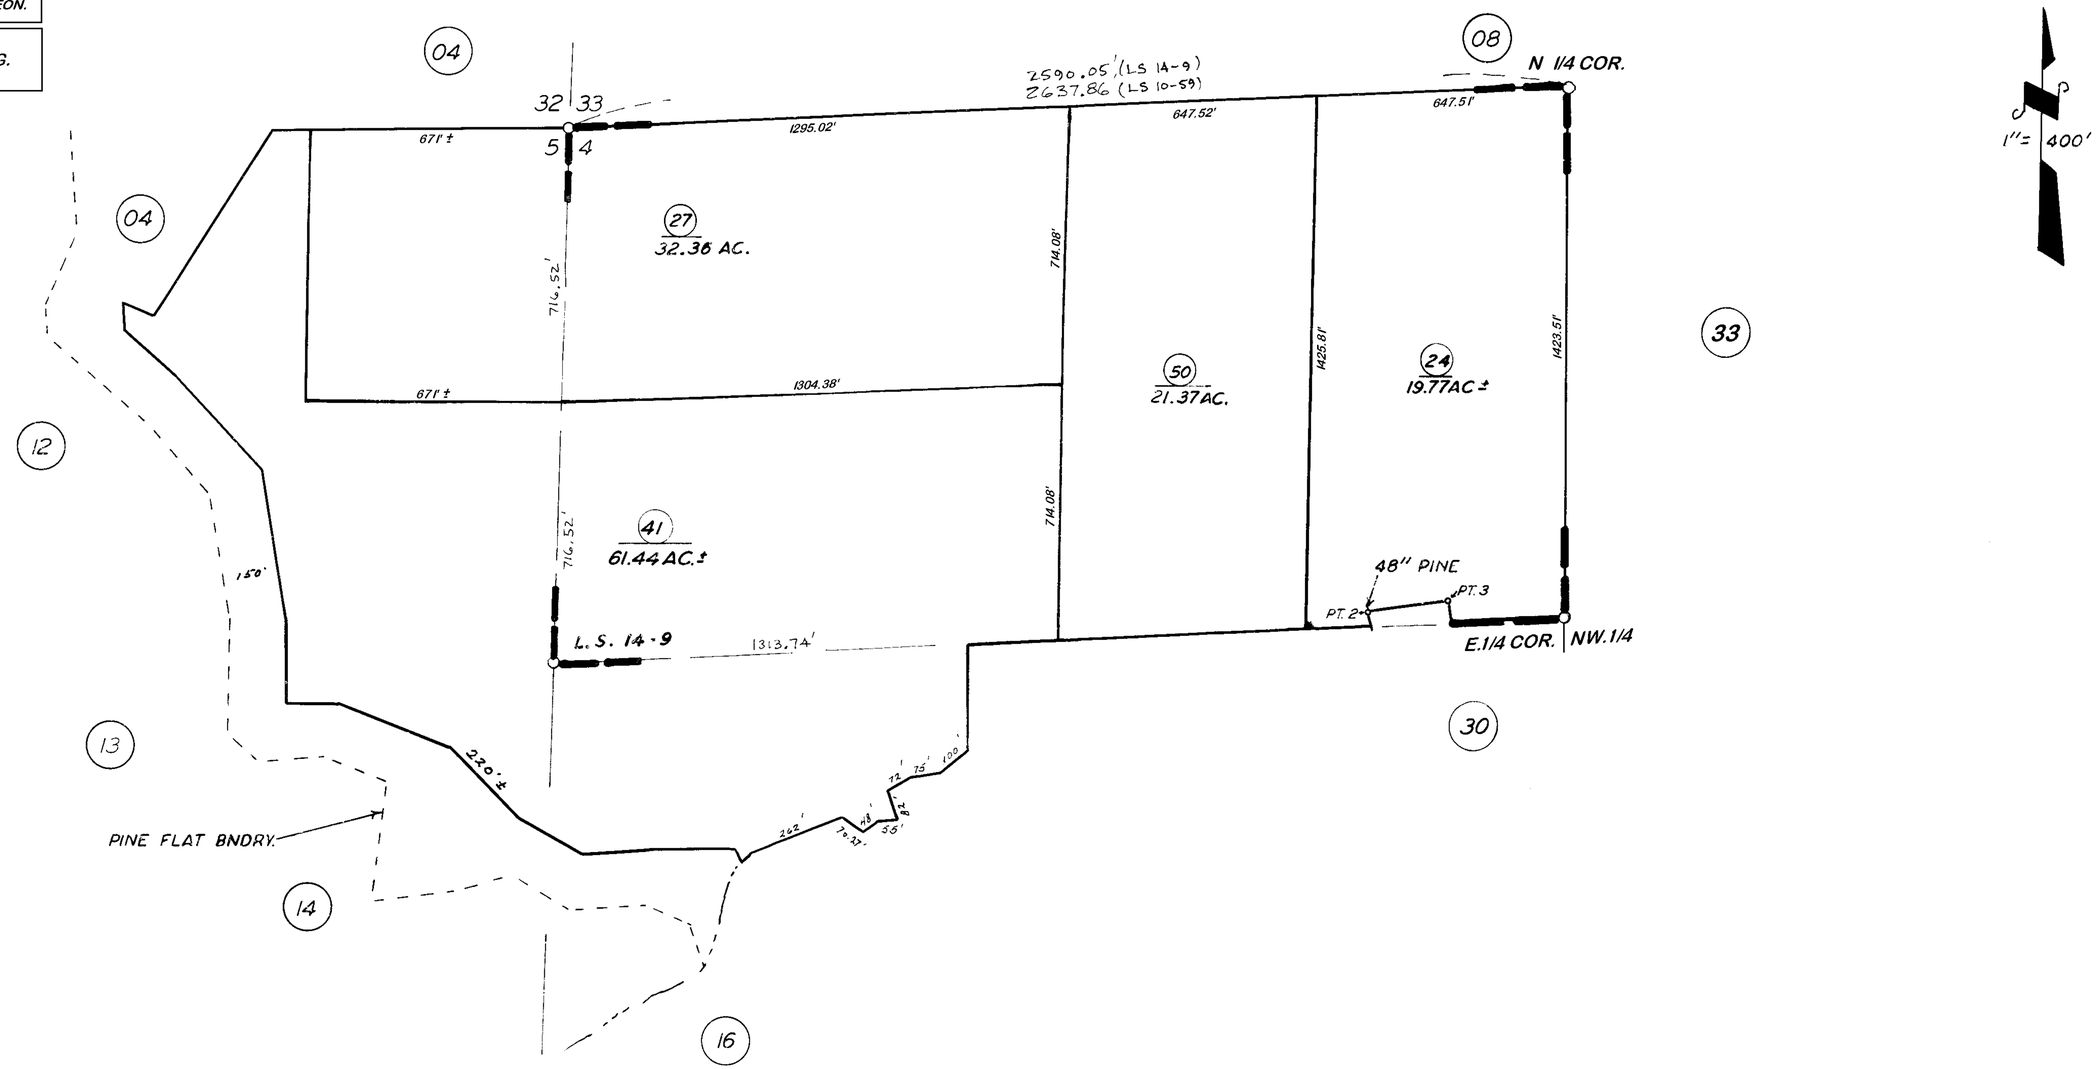

RECORD OF SURVEY, L.S. 14-9

CALIFORNIA HOT SPRINGS
ASSESSOR'S MAPS **BK. 327, PG. 09**
COUNTY OF TULARE, CALIF.

NOTE — ASSESSOR'S BLOCK NUMBERS SHOWN IN ELLIPSES
ASSESSOR'S PARCEL NUMBERS SHOWN IN CIRCLES