DISCLAIMER

THIS MAP WAS PREPARED FOR LOCAL PROPERTY ASSESSMENT PURPOSES ONLY. THE PARCELS SHOWN HEREON MAY NOT COMPLY WITH STATE AND LOCAL SUBDIVISION ORDINANCES. NO LIABILITY IS ASSUMED FOR THE USE OF THE INFORMATION HEREON. R & T CODE SEC. 327, 408.3, ETC.

REVISED: 08/31/2016
REASON: UPDATE LOT 76
CAD TECH: KMS

POR. SE¼ SEC. 32, T.23S., R.31E., & POR. NE¼ SEC. 5, T.24S., R.31E., M.D.B.&M.

TAX CODE AREA 95-001

327-12

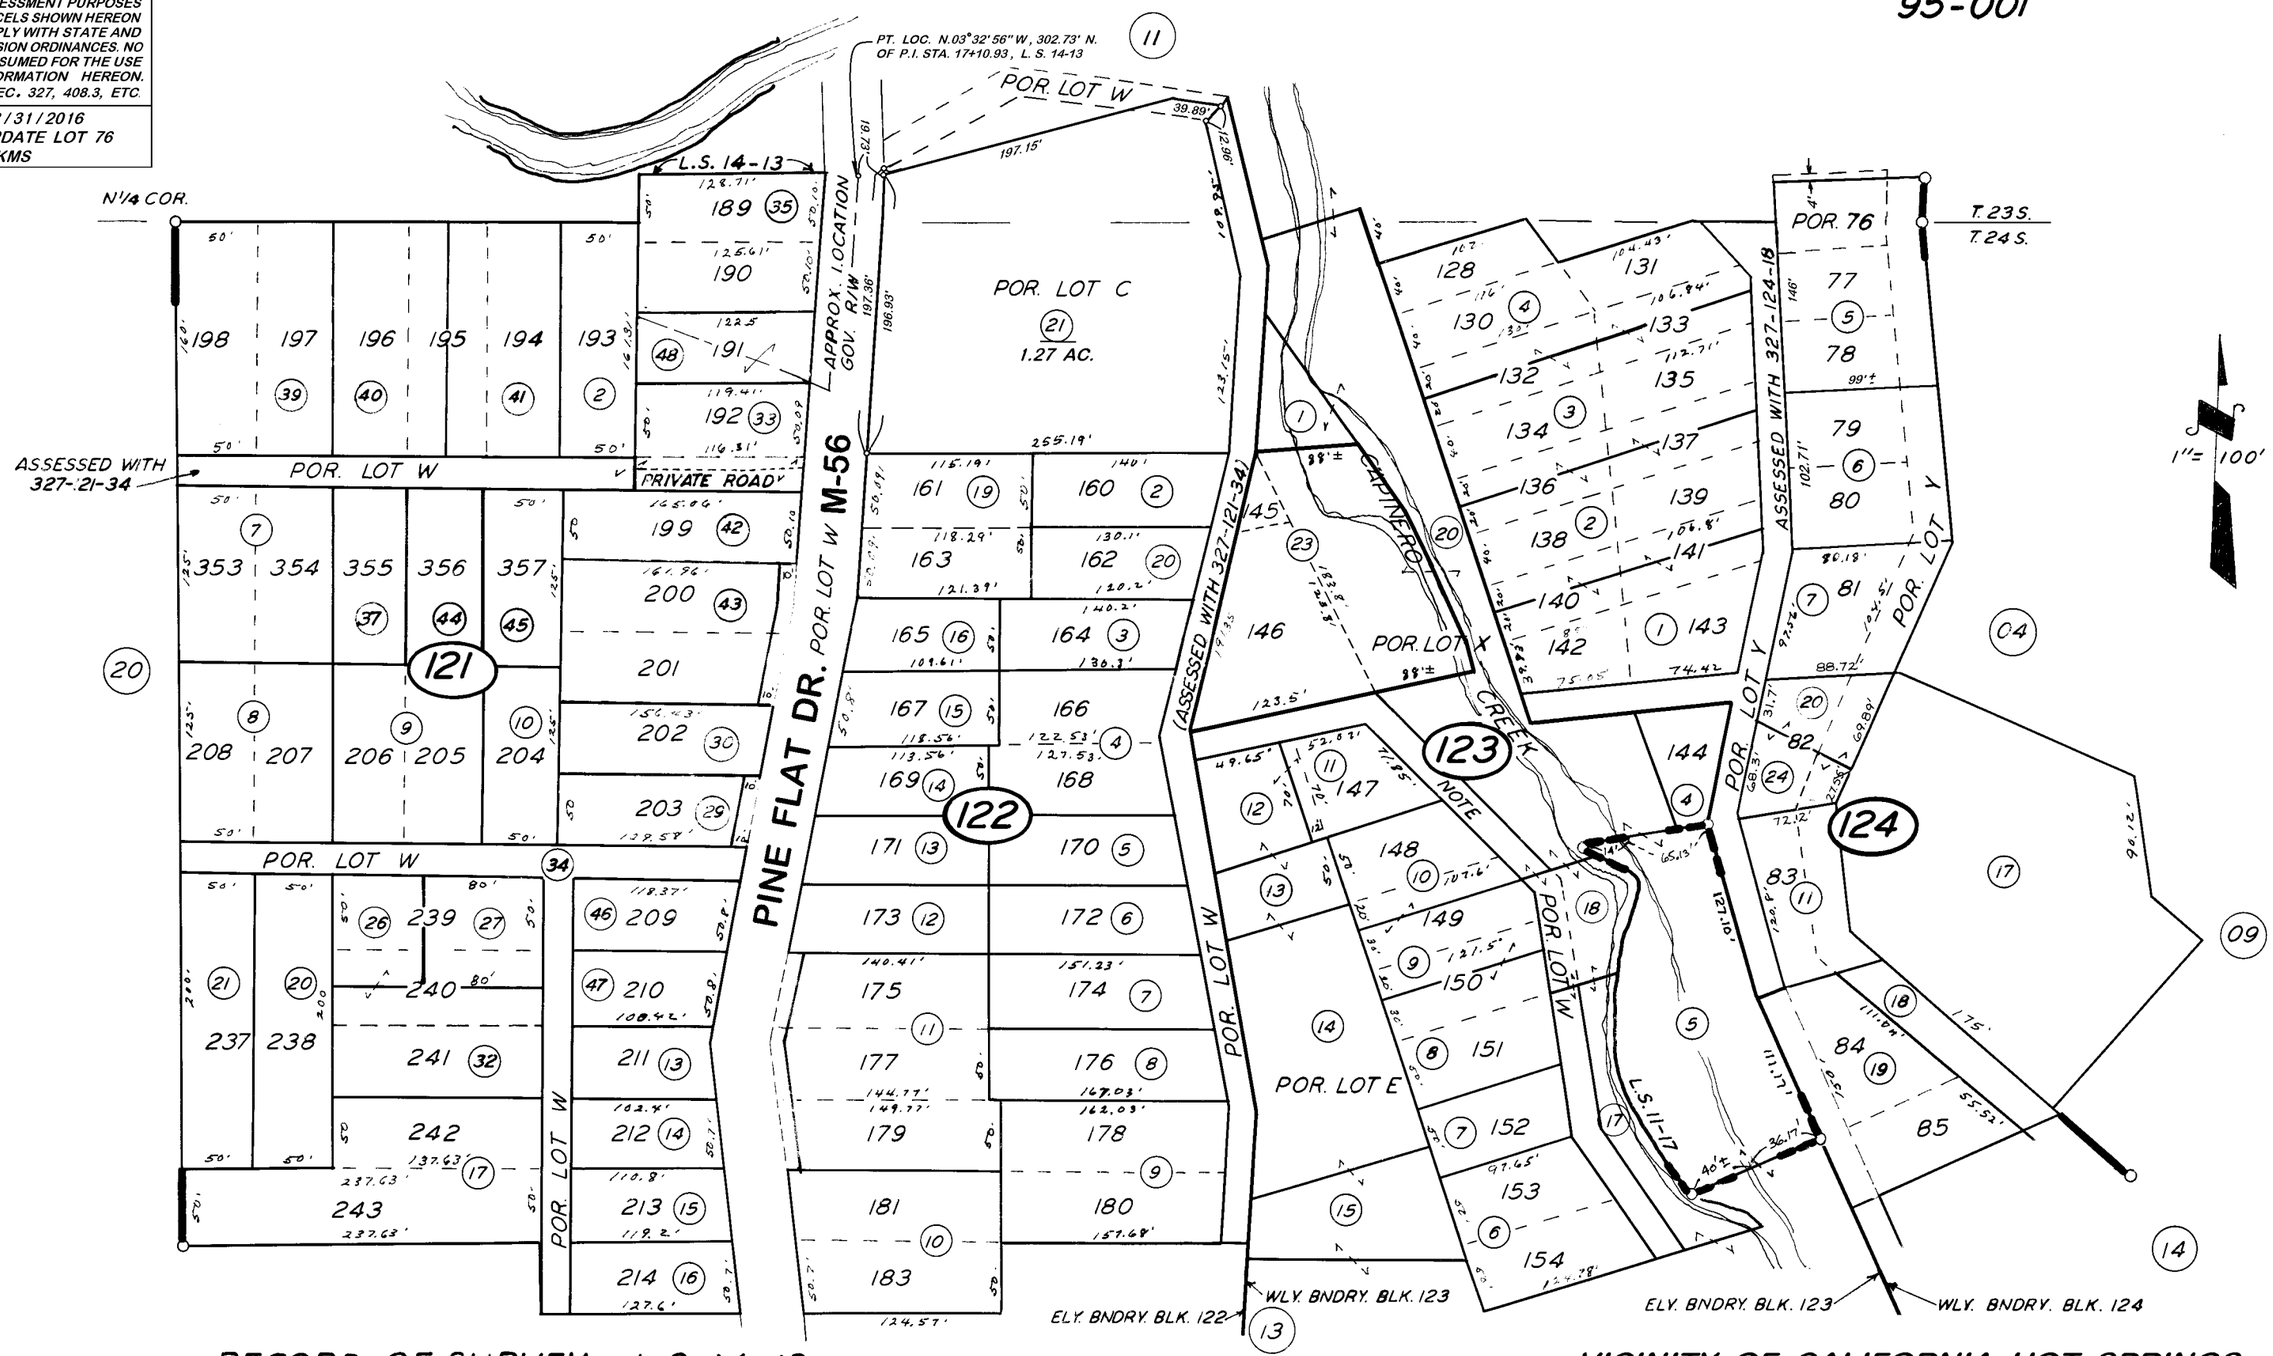

RECORD OF SURVEY, L.S. 14-13
POR. PINE FLAT R.M. 17-14
RECORD OF SURVEY, L.S. 11-17

VICINITY OF CALIFORNIA HOT SPRINGS
ASSESSOR'S MAPS BK. 327, PG. 12.
COUNTY OF TULARE, CALIF.

NOTE — ASSESSOR'S BLOCK NUMBERS SHOWN IN ELLIPSES
ASSESSOR'S PARCEL NUMBERS SHOWN IN CIRCLES