POR. NE1/4 SEC.5, T.24S., R31E., M.D.B.&M.

Tax Area Codes 327–14
095–001

DISCLAIMER

THIS MAP WAS PREPARED FOR LOCAL PROPERTY ASSESSMENT PURPOSES ONLY AND THE PARCELS SHOWN HEREON MAY NOT COMPLY WITH STATE AND LOCAL SUBDIVISION ORDINANCES, AND NO LIABILITY IS ASSUMED FOR THE USE OF THE INFORMATION SHOWN HEREON.

1" = 100'

BASIS OF BEARINGS: R.M. 7–14

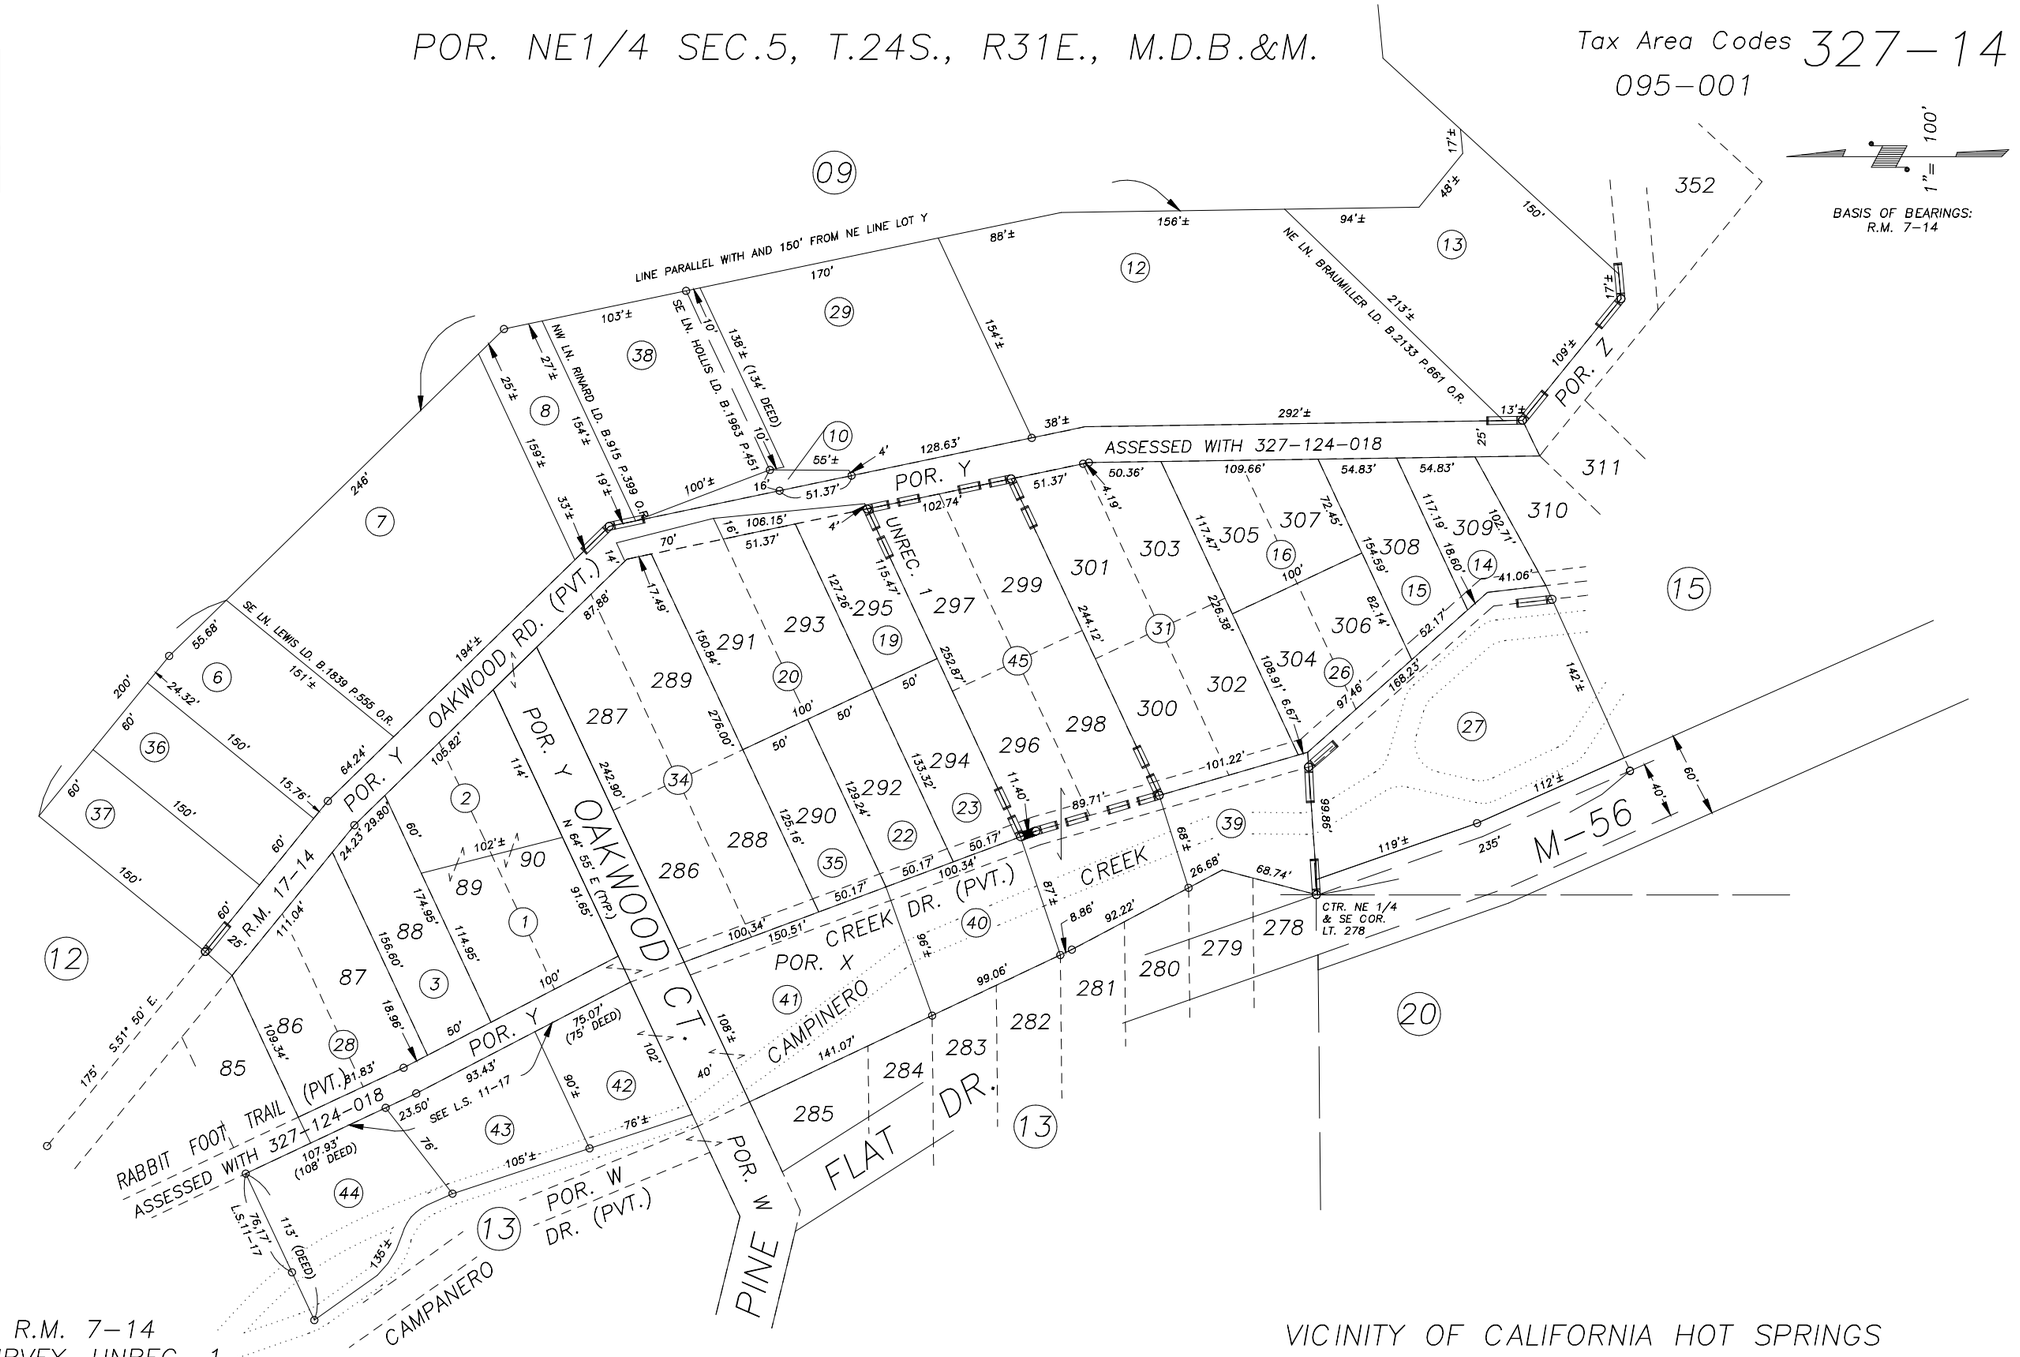

PINE FLAT, R.M. 7–14
BROWN SURVEY, UNREC. 1

VICINITY OF CALIFORNIA HOT SPRINGS
ASSESSOR'S MAPS BK.327 , PG.14
COUNTY OF TULARE, CALIFORNIA, U.S.A.

NOTE: Assessor's Parcel Numbers Shown in Circles (1)
Assessor's Block Numbers Shown in Elipses (123)

1989–PRN6667	09/05/2013	JRS
REVISION	DATE	TECH