T.24 S., R.32E., EX. W1/2 SEC. 31 & T.24 S., R.33E., M.D.B. & M.

TAX CODE AREA 095-001

328-02

DISCLAIMER

THIS MAP WAS PREPARED FOR LOCAL PROPERTY ASSESSMENT PURPOSES ONLY. THE PARCELS SHOWN HEREON MAY NOT COMPLY WITH STATE AND LOCAL SUBDIVISION ORDINANCES. NO LIABILITY IS ASSUMED FOR THE USE OF THE INFORMATION HEREON.

REVISED: 09/30/2009
REASON: 2008-0074619
CAD TECH: CBT

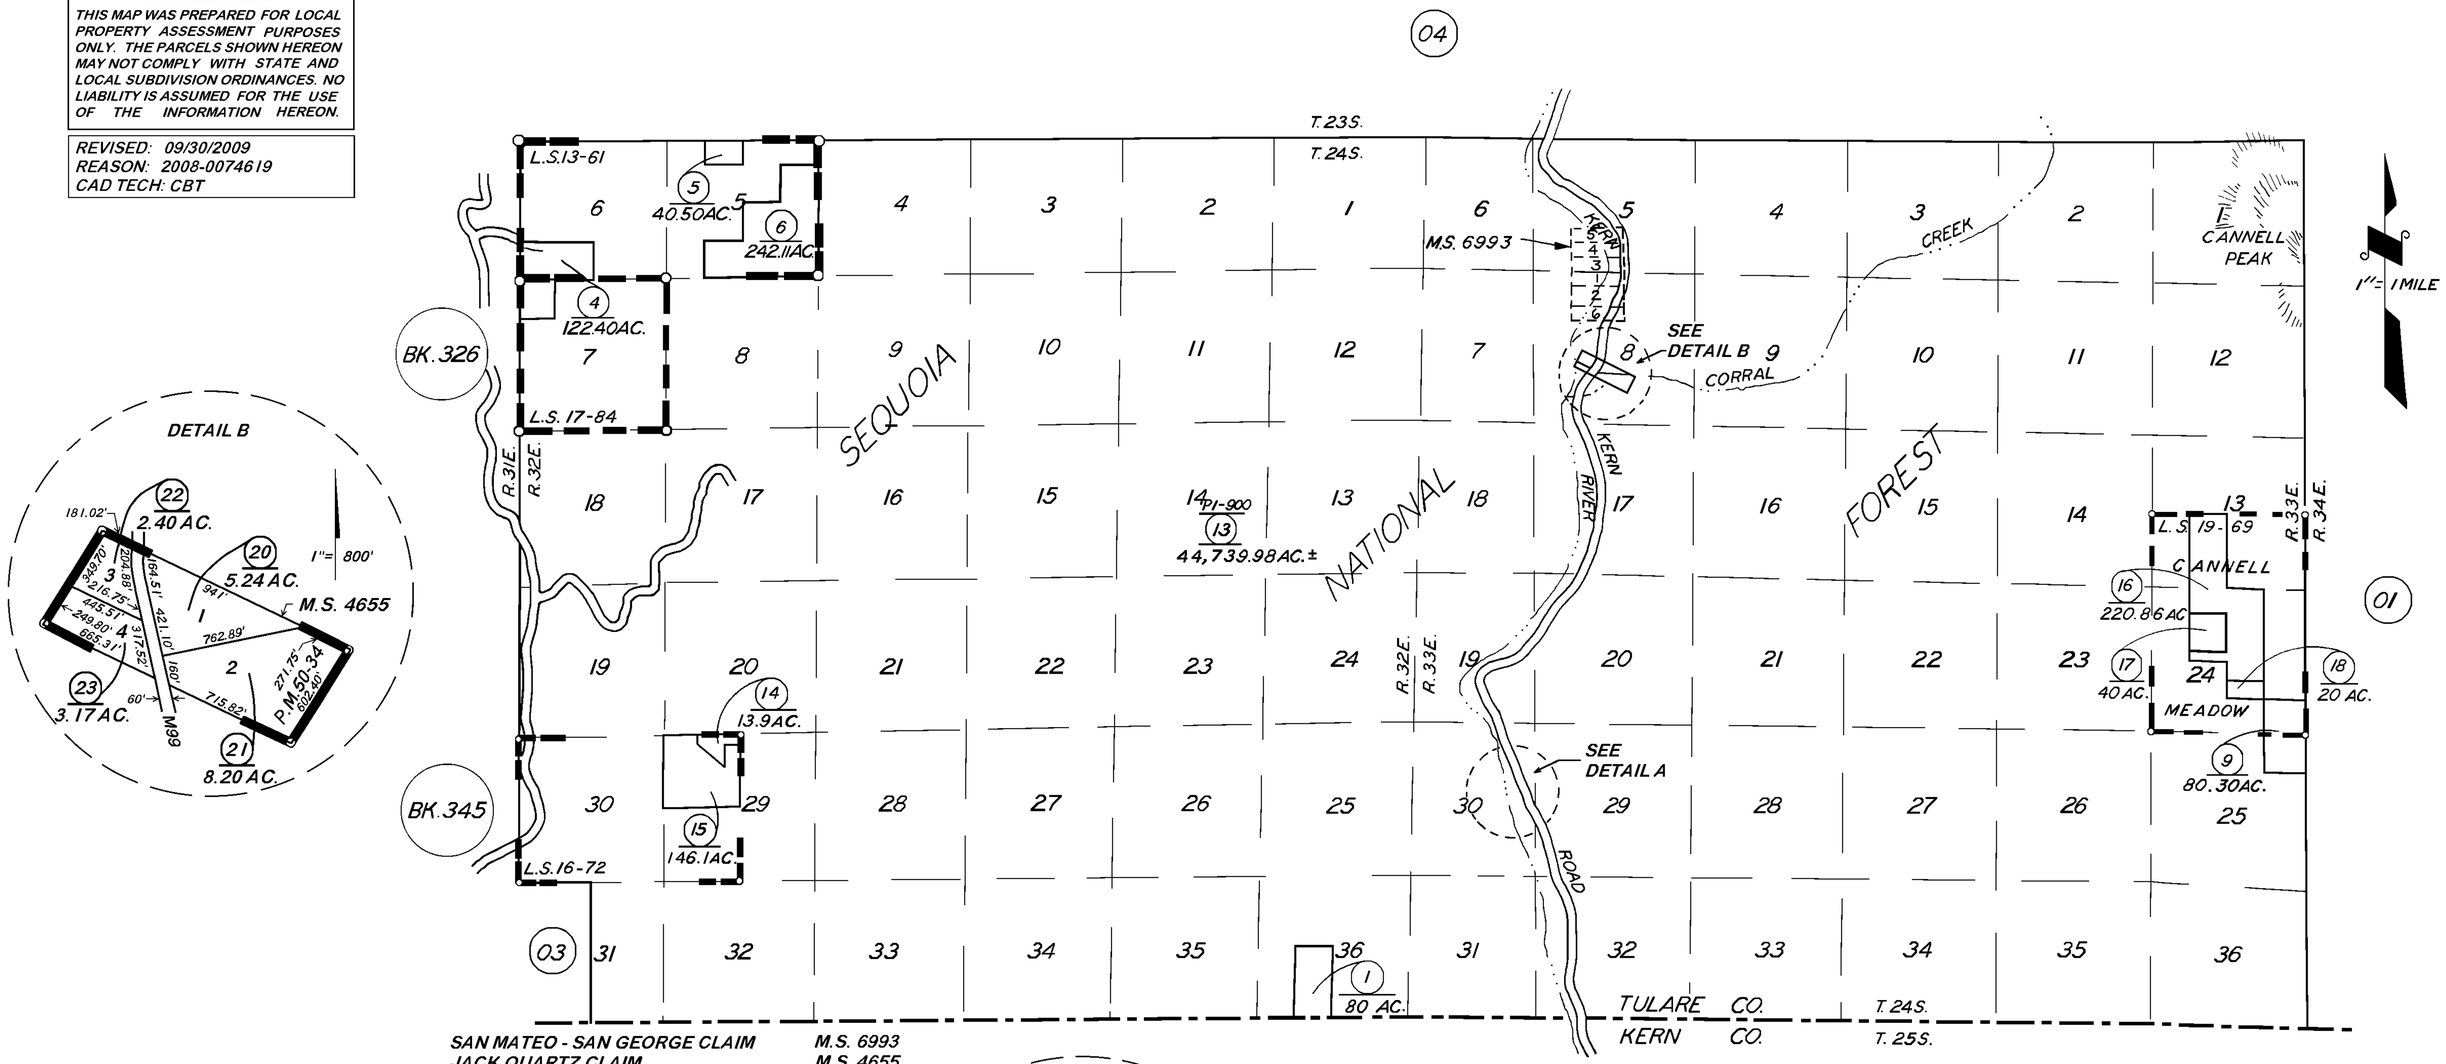

SAN MATEO - SAN GEORGE CLAIM M.S. 6993
JACK QUARTZ CLAIM M.S. 4655
EXCELSIOR BLUFFS QUARTZ CLAIM M.S. 4653A
EXCELSIOR BLUFFS MILL SITE M.S. 4653B
RECORD OF SURVEY L.S. 13-61
RECORD OF SURVEY L.S. 16-72
RECORD OF SURVEY L.S. 17-84
RECORD OF SURVEY L.S. 19-69
PARCEL MAP NO. 4929, P.M. 50-34

ASSESSOR'S MAPS BK. 328, PG. 02

COUNTY OF TULARE, CALIF.

NOTE — ASSESSOR'S BLOCK NUMBERS SHOWN IN ELLIPSES
ASSESSOR'S PARCEL NUMBERS SHOWN IN CIRCLES