DISCLAIMER

THIS MAP WAS PREPARED FOR LOCAL PROPERTY ASSESSMENT PURPOSES ONLY AND THE PARCELS SHOWN HEREON MAY NOT COMPLY WITH STATE AND LOCAL SUBDIVISION ORDINANCES, AND NO LIABILITY IS ASSUMED FOR THE USE OF THE INFORMATION SHOWN HEREON.

TRACT 42, T.23S., R.36E., M.D.B.& M.

Tax Area Code 328-09
095-001

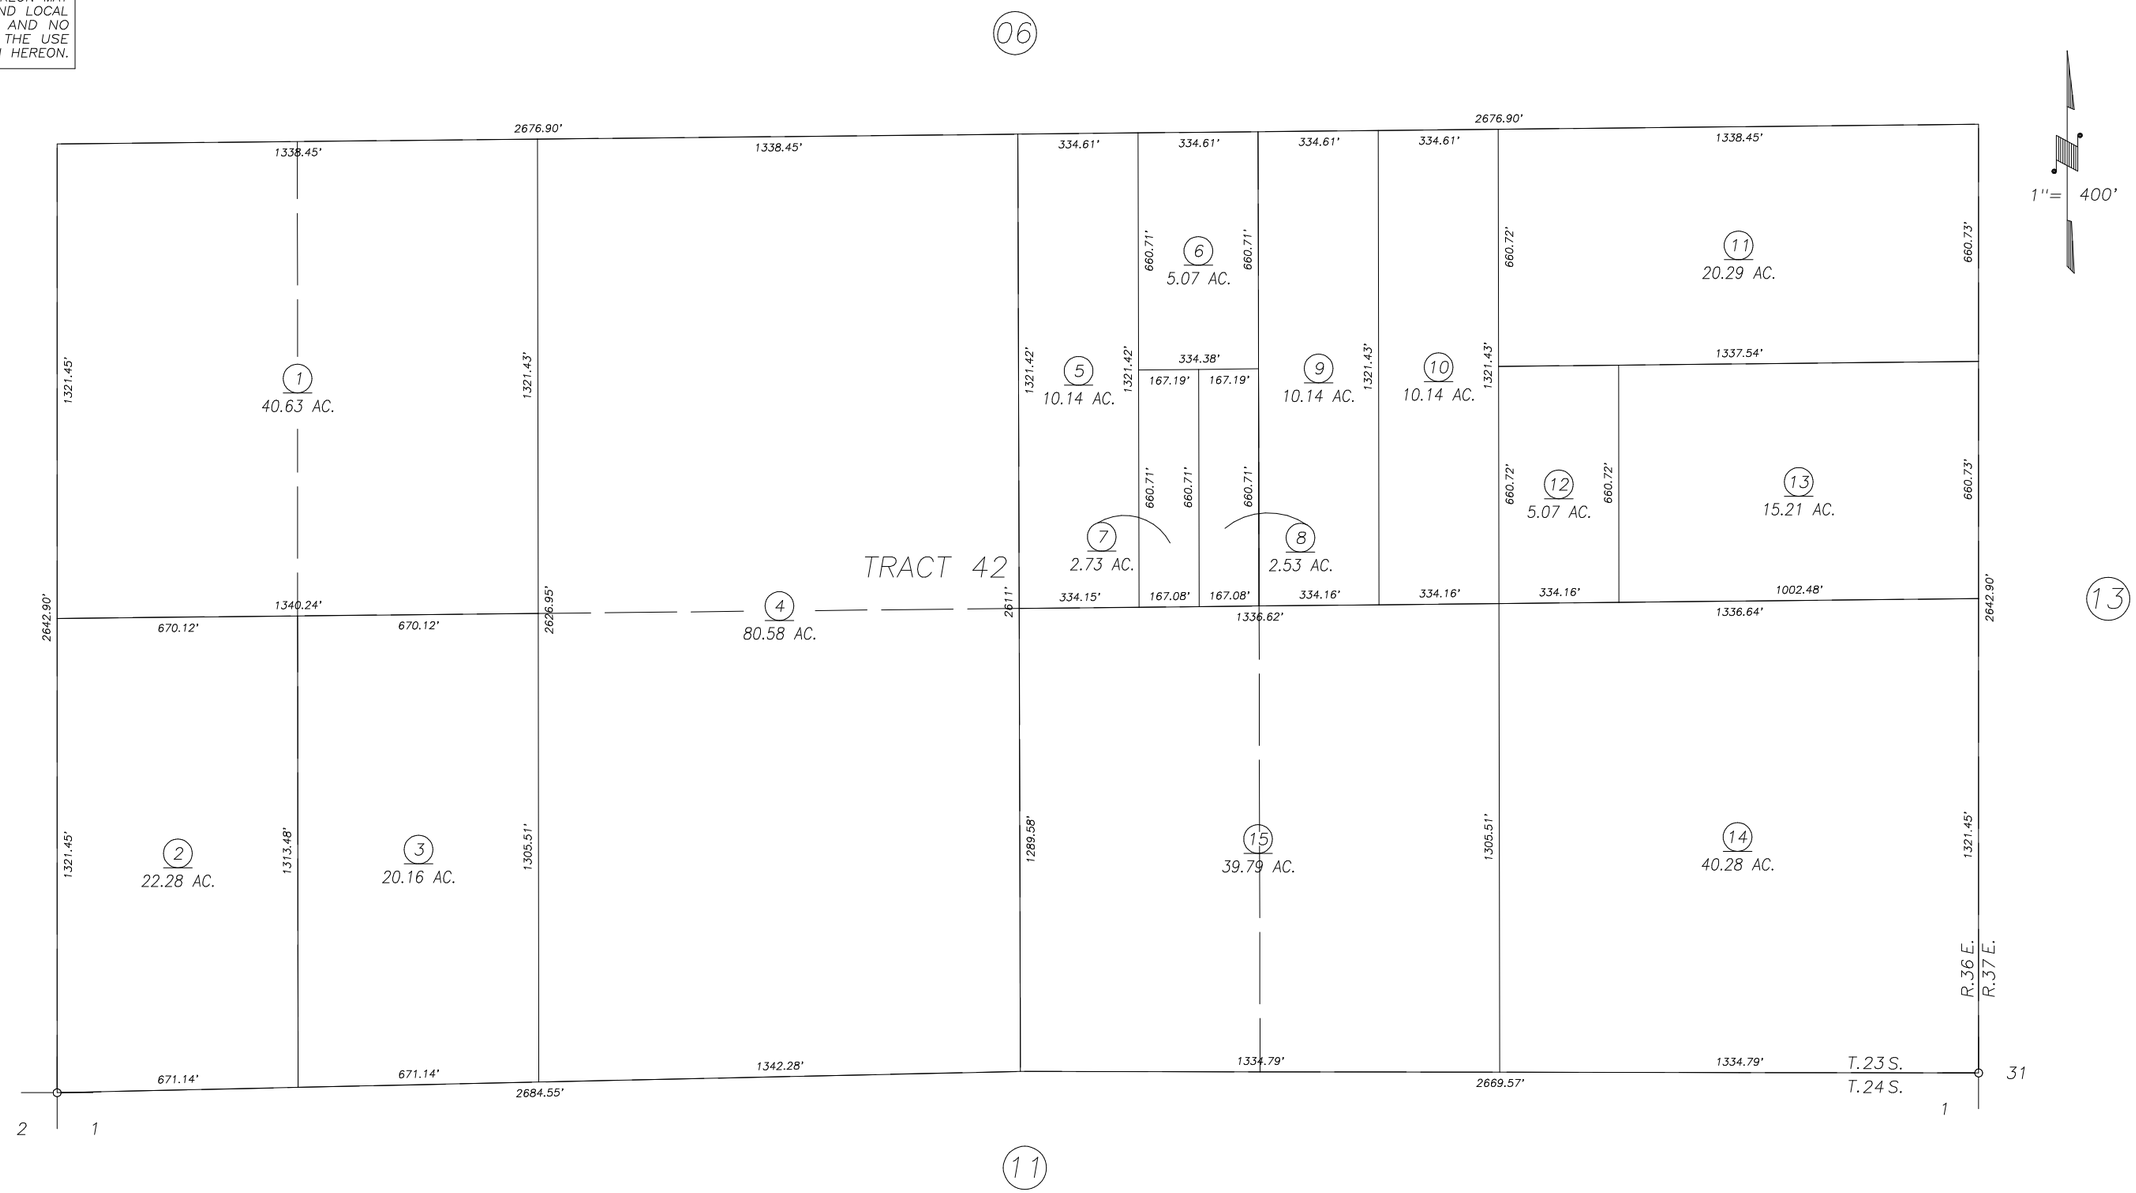

BLM SURVEY	05/02/00	JGM
REVISION	DATE	BY

ASSESSOR'S MAPS BK. 328, PG. 09.
COUNTY OF TULARE, CALIF.

NOTE: Assessor's Block Numbers Shown in Ellipses
Assessor's Parcel Numbers Shown in Circles

00/01