DISCLAIMER

THIS MAP WAS PREPARED FOR LOCAL PROPERTY ASSESSMENT PURPOSES ONLY AND THE PARCELS SHOWN HEREON MAY NOT COMPLY WITH STATE AND LOCAL SUBDIVISION ORDINANCES, AND NO LIABILITY IS ASSUMED FOR THE USE OF THE INFORMATION SHOWN HEREON.

SEC. 31,32 & 33, T.23S., R.37E., M.D.B.& M.

Tax Area Code 328–13
095–001

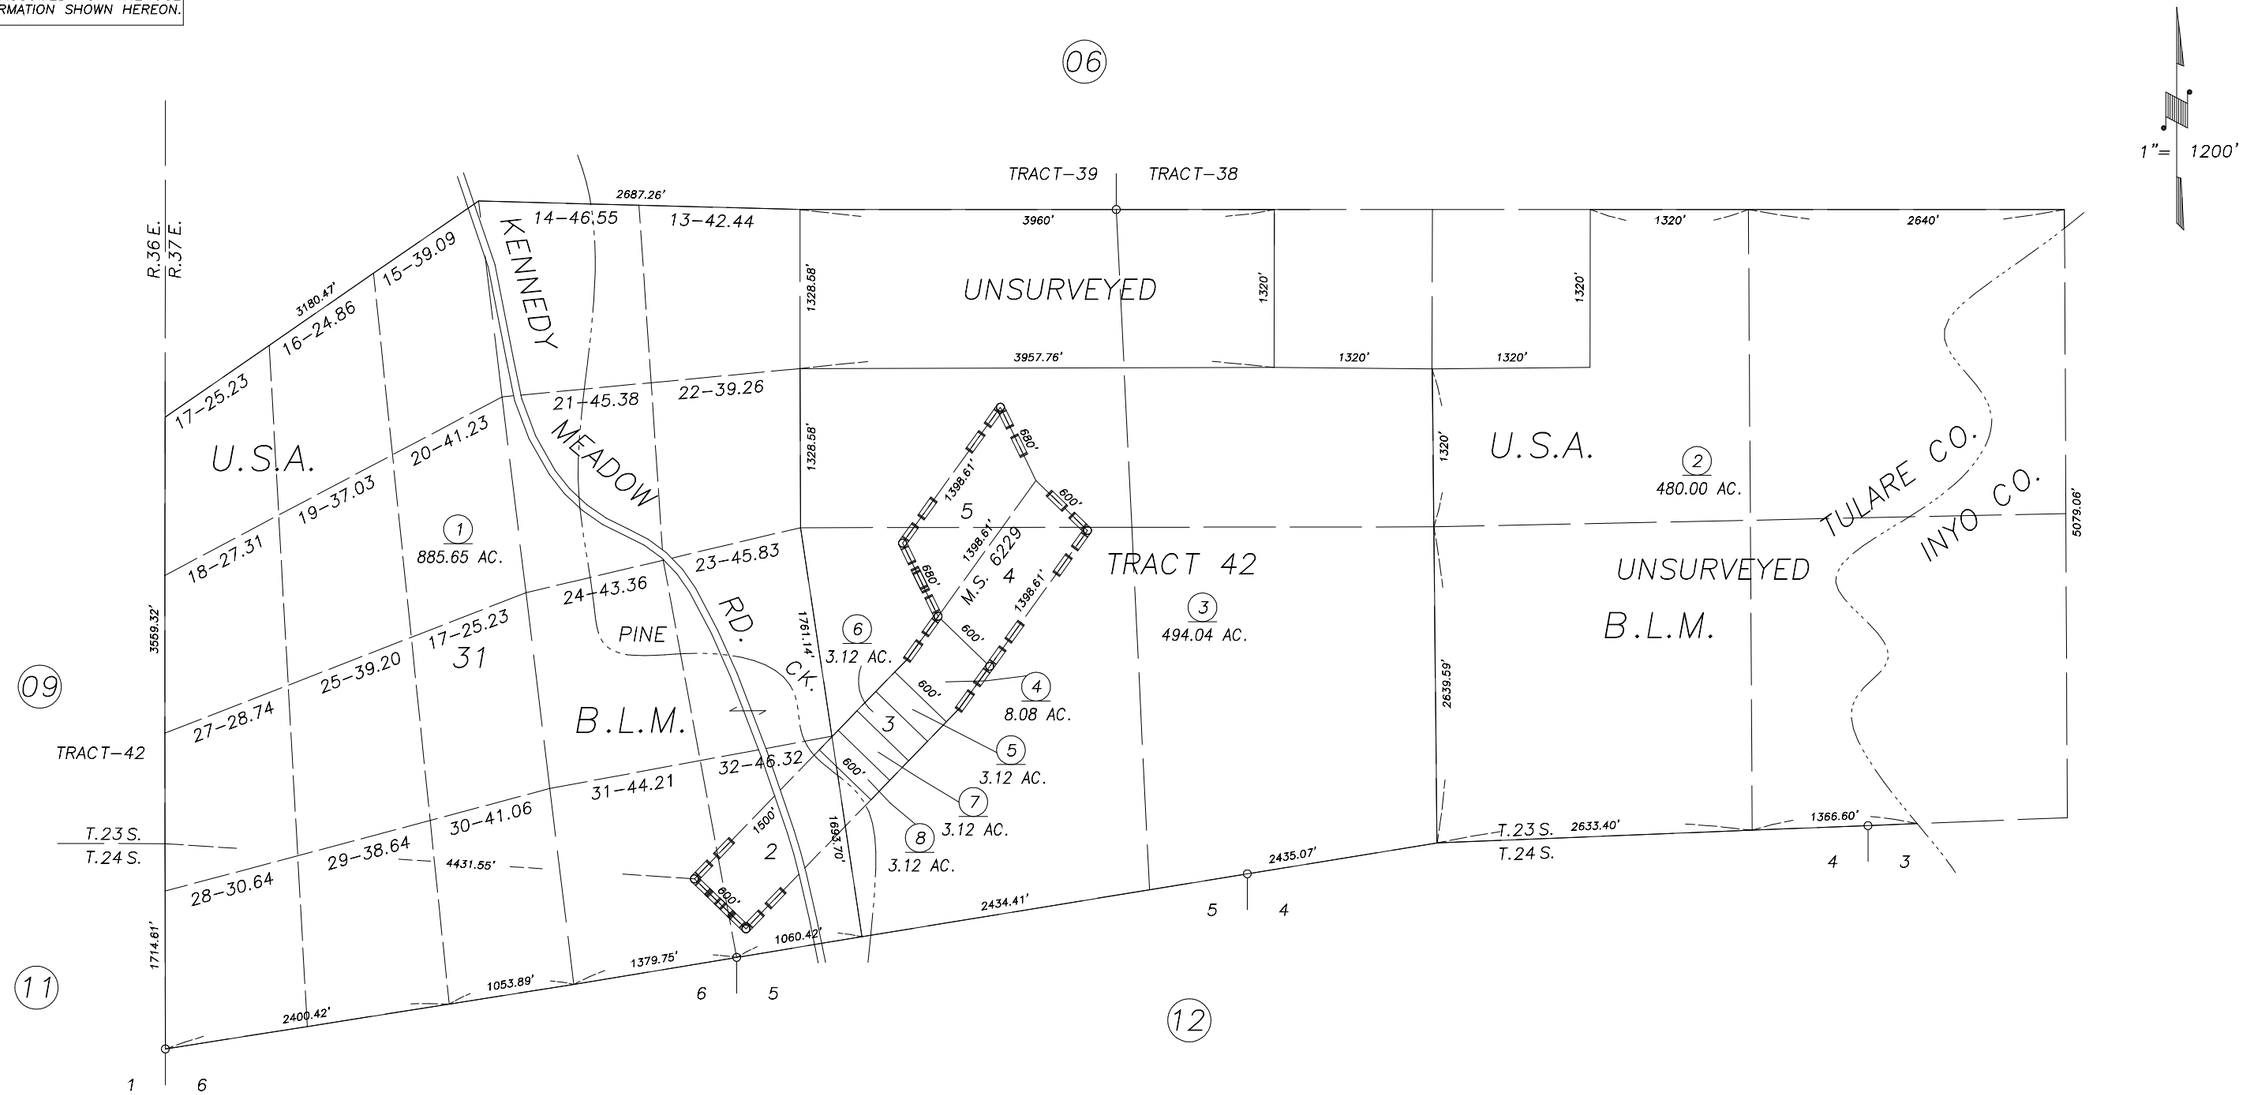

BY	DATE	REVISION
JGM	05/08/00	BLM JUNE 29, 1998

MINERAL SURVEY, M.S. 6229
(WHITE KING LODE NO.2 THRU 5)

ASSESSOR'S MAPS BK. 328 , PG. 13 .
COUNTY OF TULARE, CALIF.

NOTE: Assessor's Block Numbers Shown in Ellipses
Assessor's Parcel Numbers Shown in Circles

00/01