POR SEC. 4, & SEC. 5, & 6, T.24S., R.37E., M.D.B.&M.

Tax Area Codes 328–15
095–001

DISCLAIMER

THIS MAP WAS PREPARED FOR LOCAL PROPERTY ASSESSMENT PURPOSES ONLY AND THE PARCELS SHOWN HEREON MAY NOT COMPLY WITH STATE AND LOCAL SUBDIVISION ORDINANCES, AND NO LIABILITY IS ASSUMED FOR THE USE OF THE INFORMATION SHOWN HEREON.

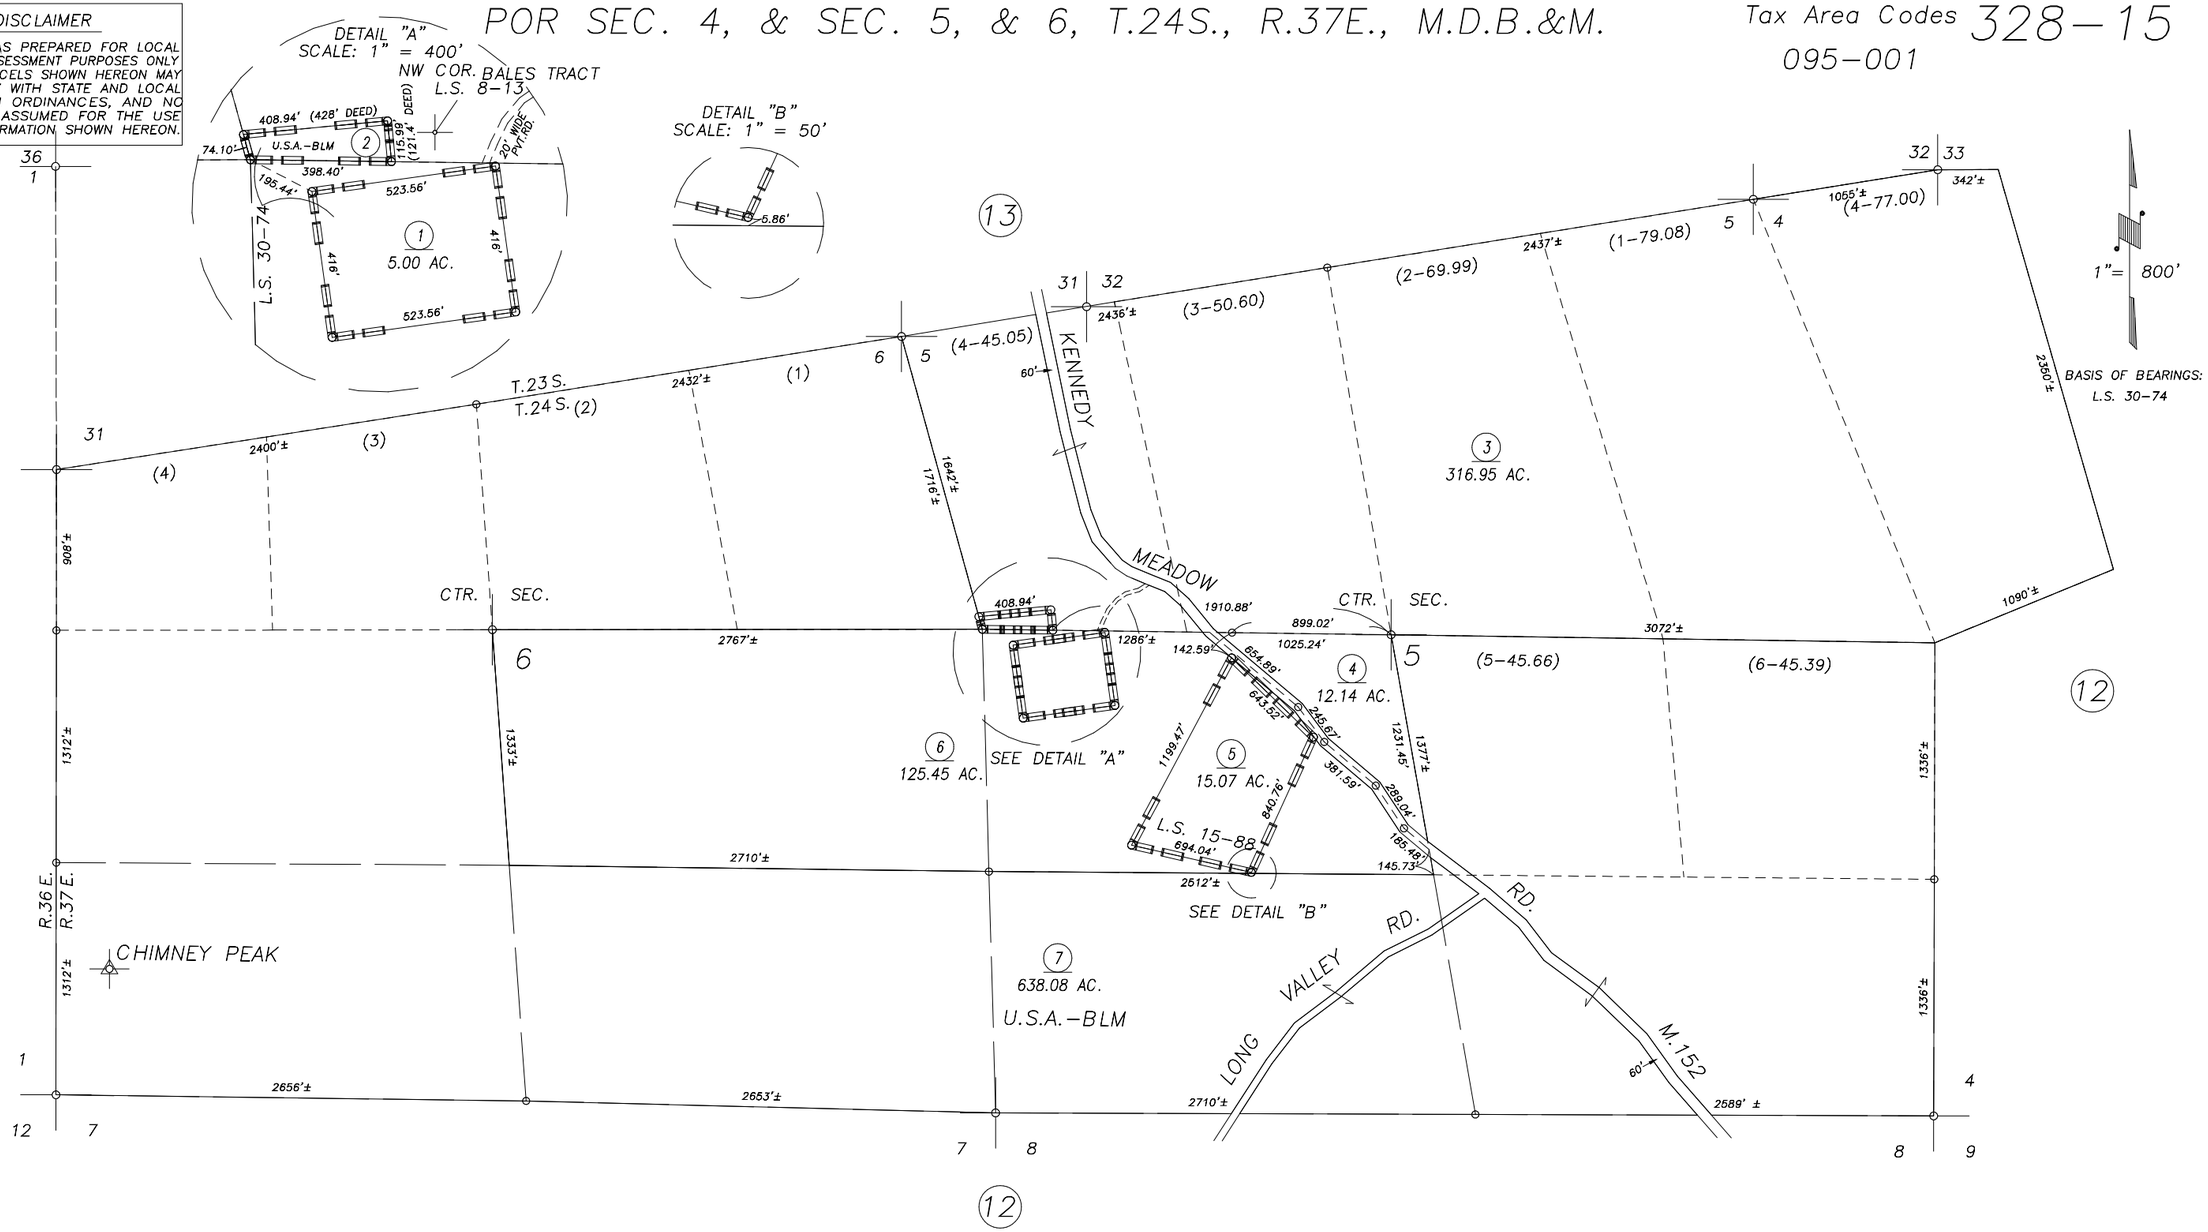

RECORD OF SURVEY, BALES TRACT, L.S. 8–13
RECORD OF SURVEY, L.S. 15–88
RECORD OF SURVEY, L.S. 30–74

VICINITY OF KENNEDY MEADOWS
ASSESSOR'S MAPS BK.328 , PG.15
COUNTY OF TULARE, CALIFORNIA, U.S.A.

NOTE: Assessor's Parcel Numbers Shown in Circles (1)
Assessor's Block Numbers Shown in Elipses (123)

REVISION	DATE	TECH
2010–0080417	02/08/2012	JLC