DISCLAIMER

THIS MAP WAS PREPARED FOR LOCAL PROPERTY ASSESSMENT PURPOSES ONLY. THE PARCELS SHOWN HEREON MAY NOT COMPLY WITH STATE AND LOCAL SUBDIVISION ORDINANCES. NO LIABILITY IS ASSUMED FOR THE USE OF THE INFORMATION HEREON. R & T CODE SEC. 327, 408.3, ETC.

REVISED: 04/18/2016
REASON: UPDATE CANAL
CAD TECH: ARL

SEC'S. 21 & 22, T.24S., R.23E., M.D.B.&M.

TAX CODE AREA **330-01**
53-003

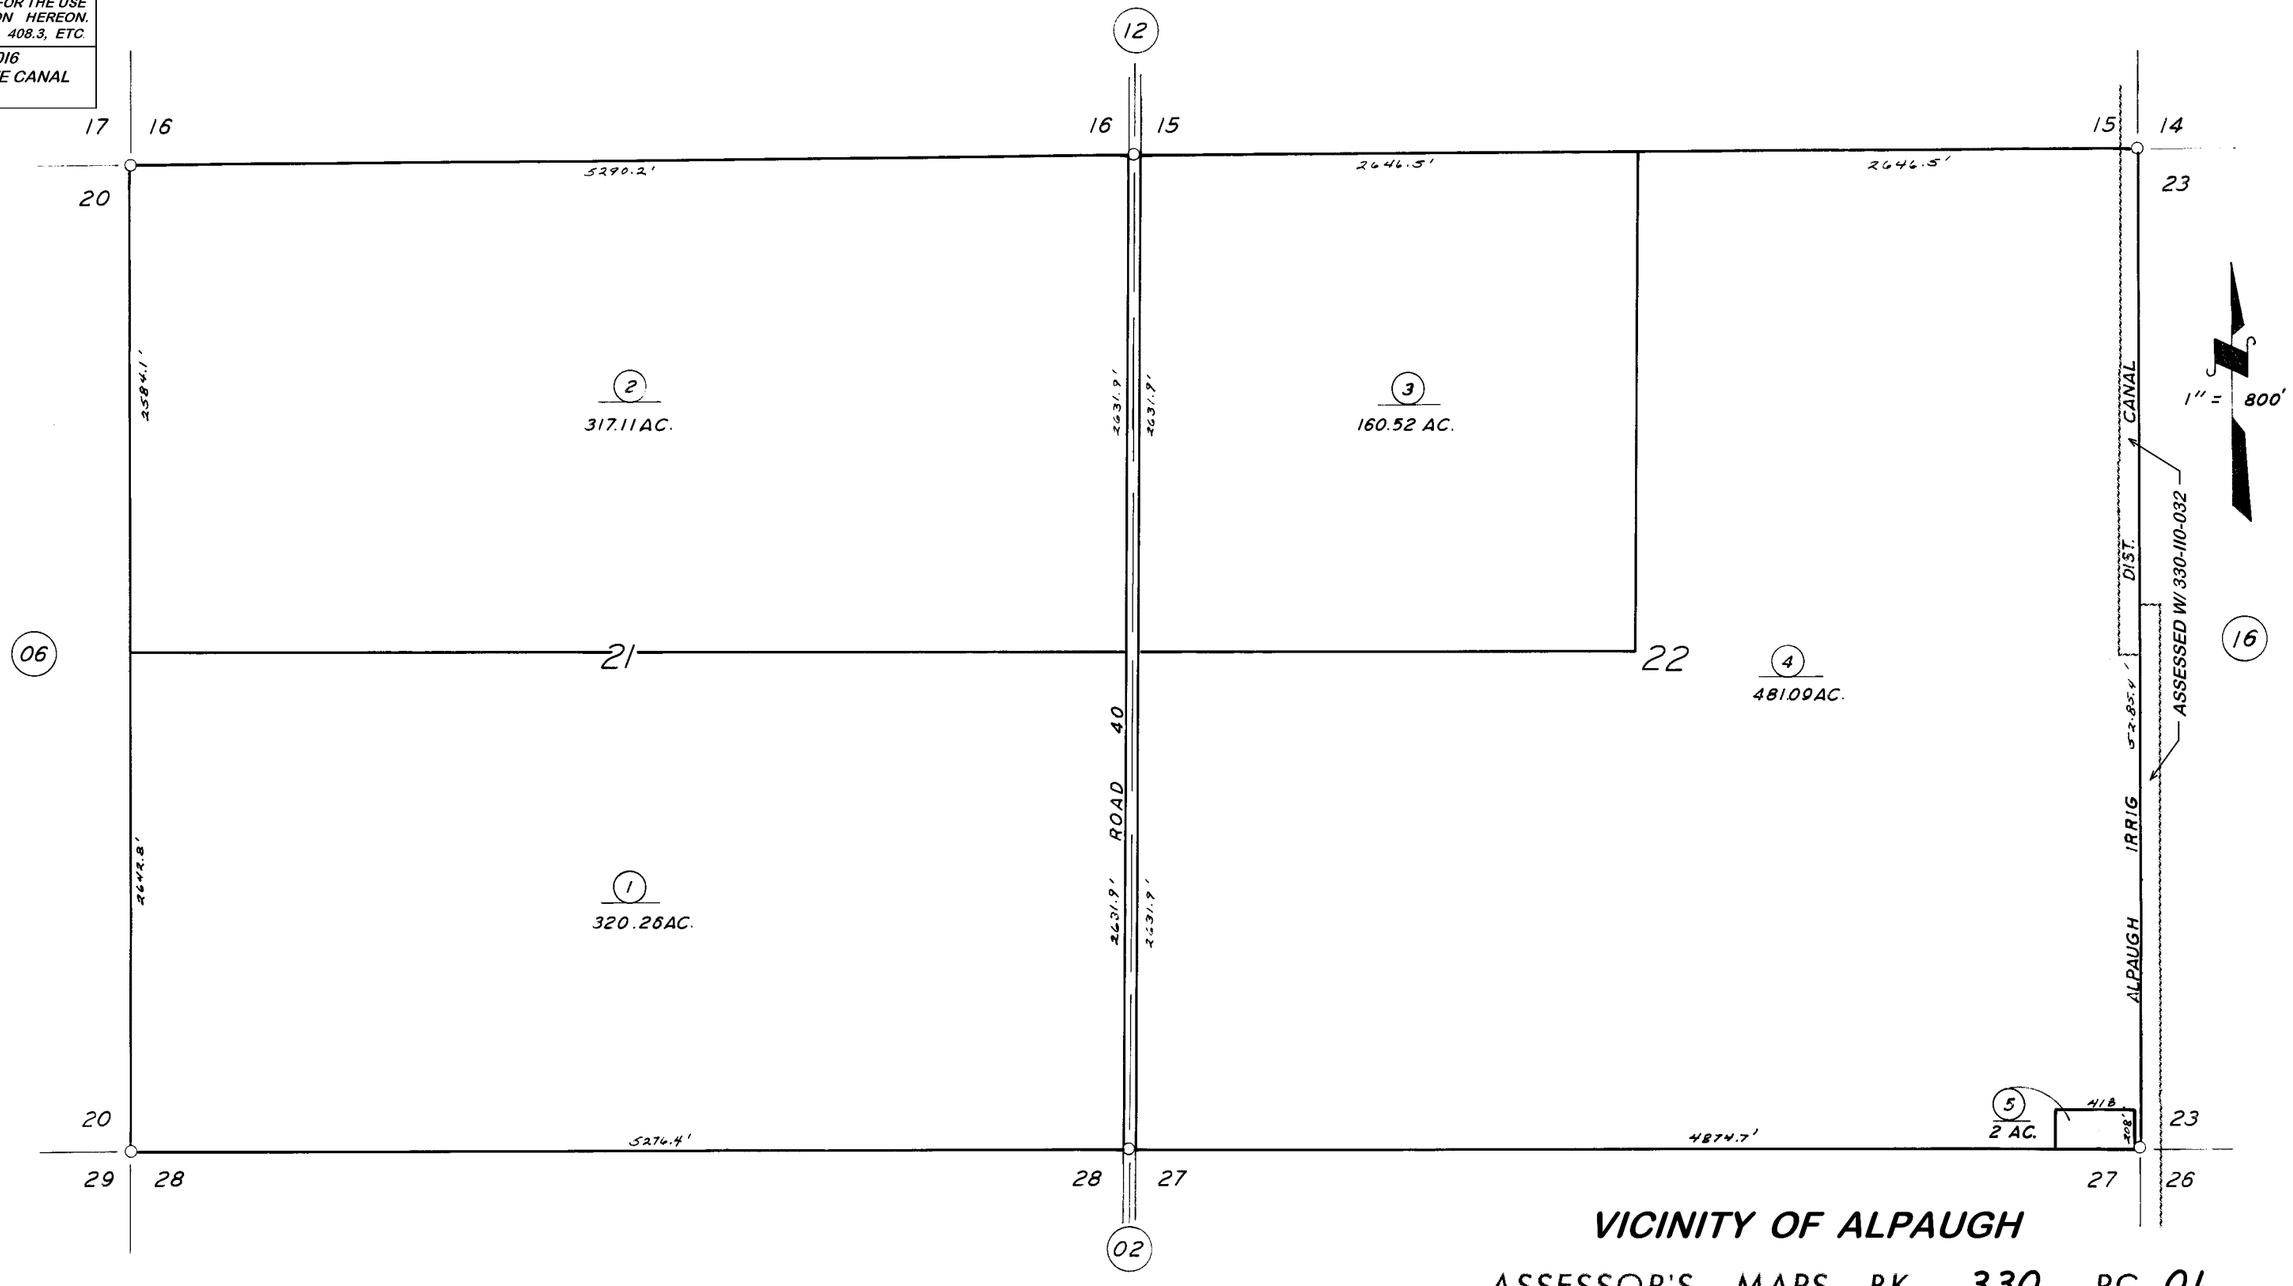

VICINITY OF ALPAUGH

ASSESSOR'S MAPS BK. **330,** PG. **01.**

COUNTY OF TULARE, CALIF.

NOTE — ASSESSOR'S BLOCK NUMBERS SHOWN IN ELLIPSES
ASSESSOR'S PARCEL NUMBERS SHOWN IN CIRCLES