**DISCLAIMER**

*THIS MAP WAS PREPARED FOR LOCAL PROPERTY ASSESSMENT PURPOSES ONLY. THE PARCELS SHOWN HEREON MAY NOT COMPLY WITH STATE AND LOCAL SUBDIVISION ORDINANCES. NO LIABILITY IS ASSUMED FOR THE USE OF THE INFORMATION HEREON.*

REVISED: 05/16/2013
REASON: 2012-0080013
CAD TECH: LLB

# SEC'S 1 & 2, T.24S., R.23E., M.D.B.&M.

TAX CODE AREA **330-13**
053-003
053-013
053-014

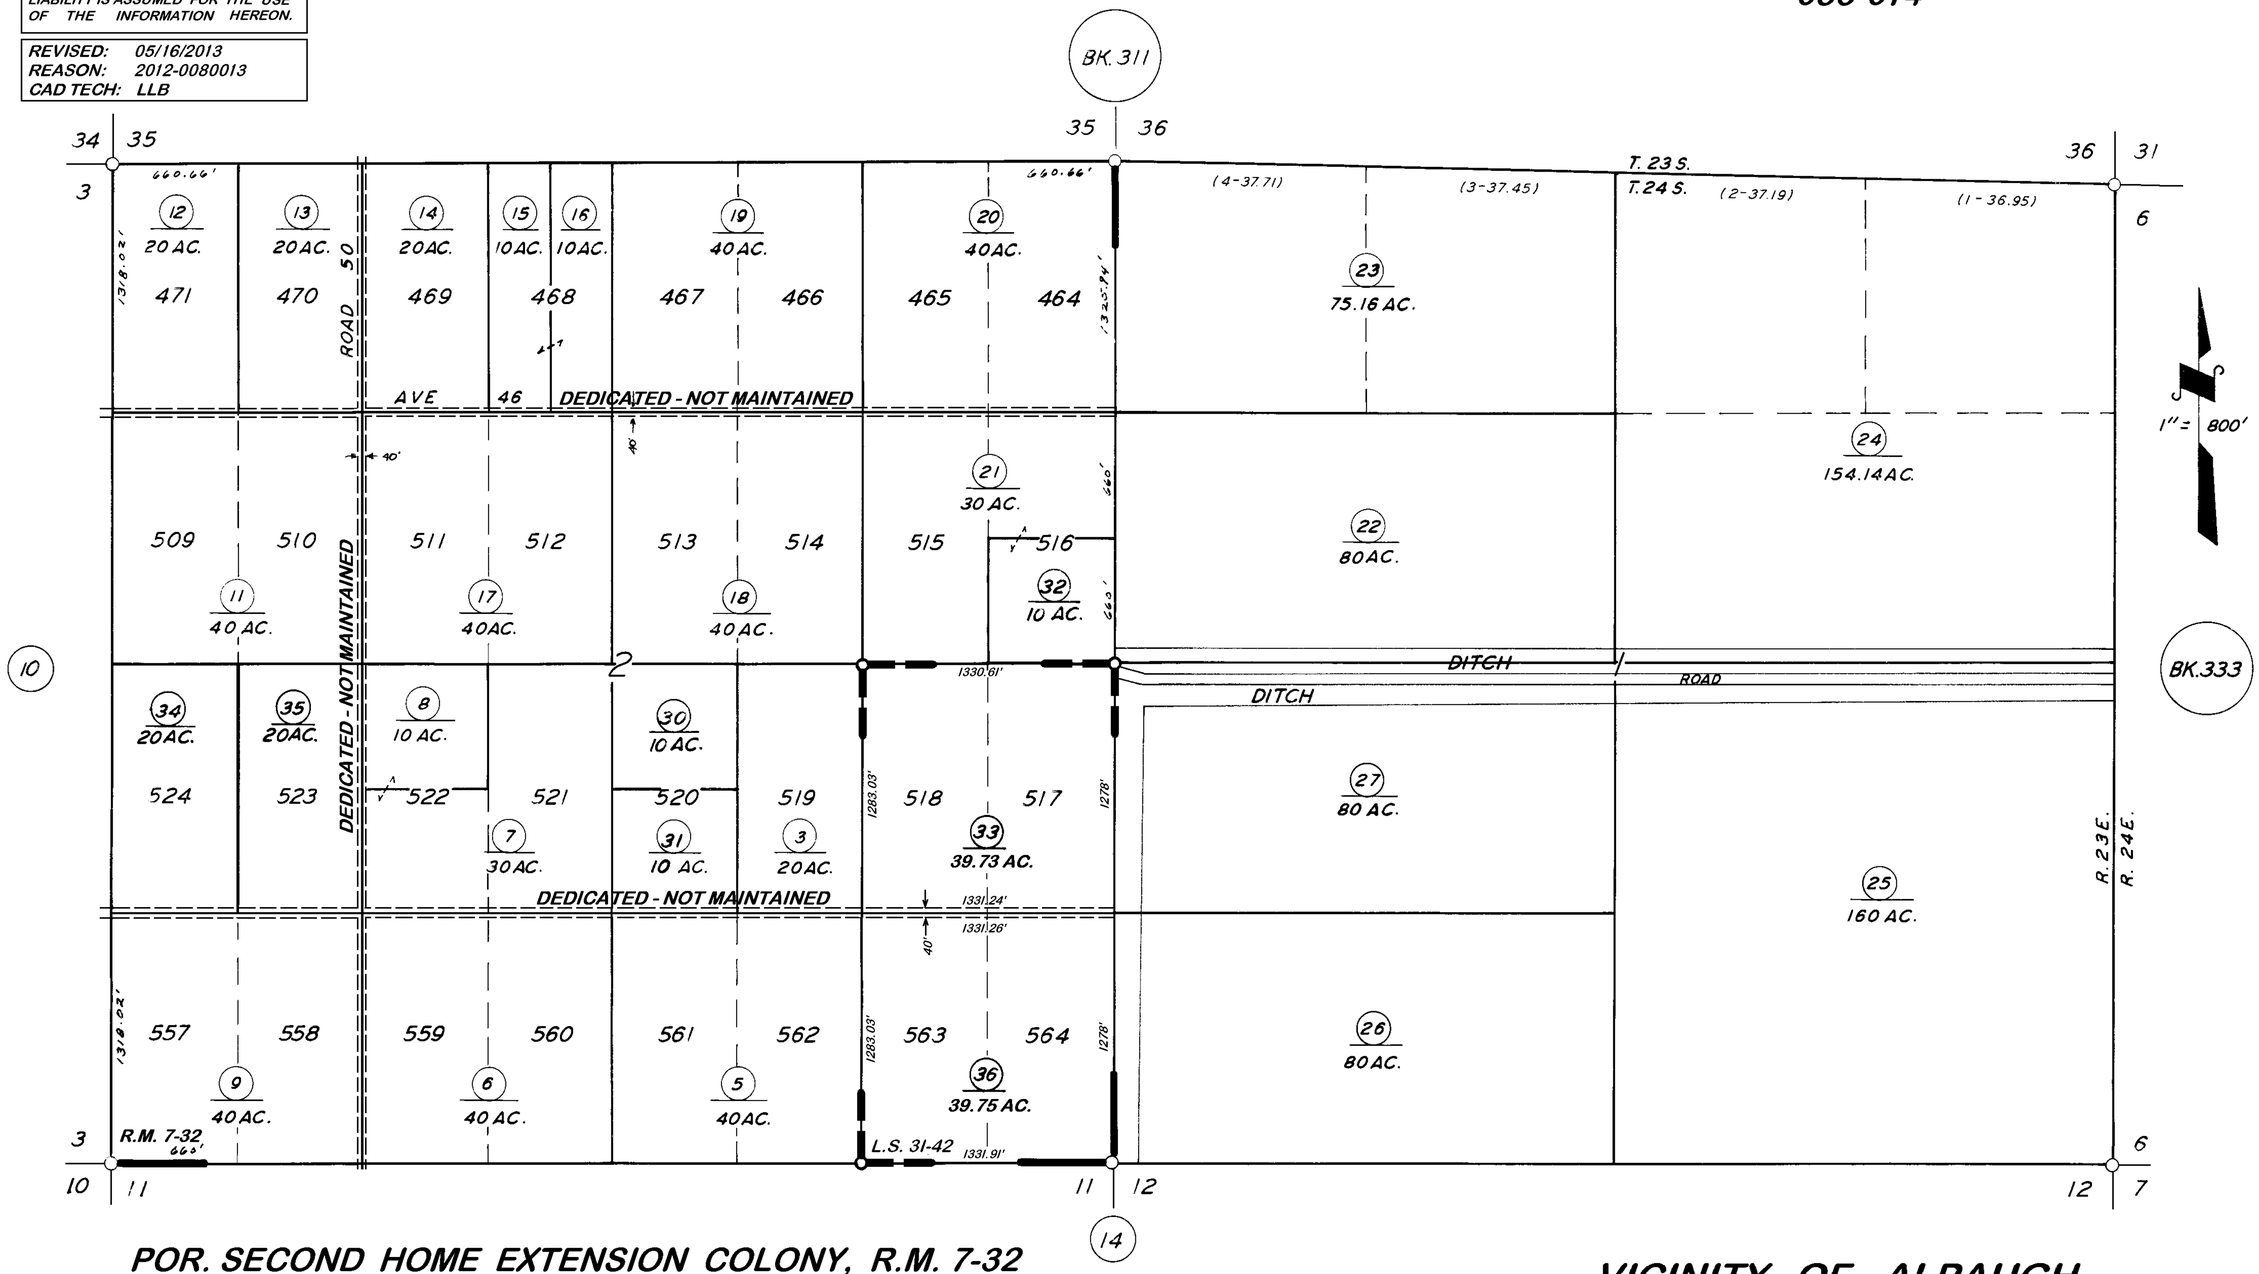


POR. SECOND HOME EXTENSION COLONY, R.M. 7-32
RECORD OF SURVEY, L.S. 7-22 (E. LN. SEC. 1)
RECORD OF SURVEY, L.S. 13-77 (ALL SEC.'S 1&2)
POR. RECORD OF SURVEY, L.S. 31-42

## VICINITY OF ALPAUGH

ASSESSOR'S MAPS BK. 330, PG. 13.
COUNTY OF TULARE, CALIF.

NOTE — ASSESSOR'S BLOCK NUMBERS SHOWN IN ELLIPSES
ASSESSOR'S PARCEL NUMBERS SHOWN IN CIRCLES