S1/2 SEC.29, T.24S., R.24E., M.D.B.&M.

Tax Area Codes 333–09
052–001

DISCLAIMER

THIS MAP WAS PREPARED FOR LOCAL PROPERTY ASSESSMENT PURPOSES ONLY AND THE PARCELS SHOWN HEREON MAY NOT COMPLY WITH STATE AND LOCAL SUBDIVISION ORDINANCES, AND NO LIABILITY IS ASSUMED FOR THE USE OF THE INFORMATION SHOWN HEREON. R & T CODE SEC. 327, 408.3, ETC.

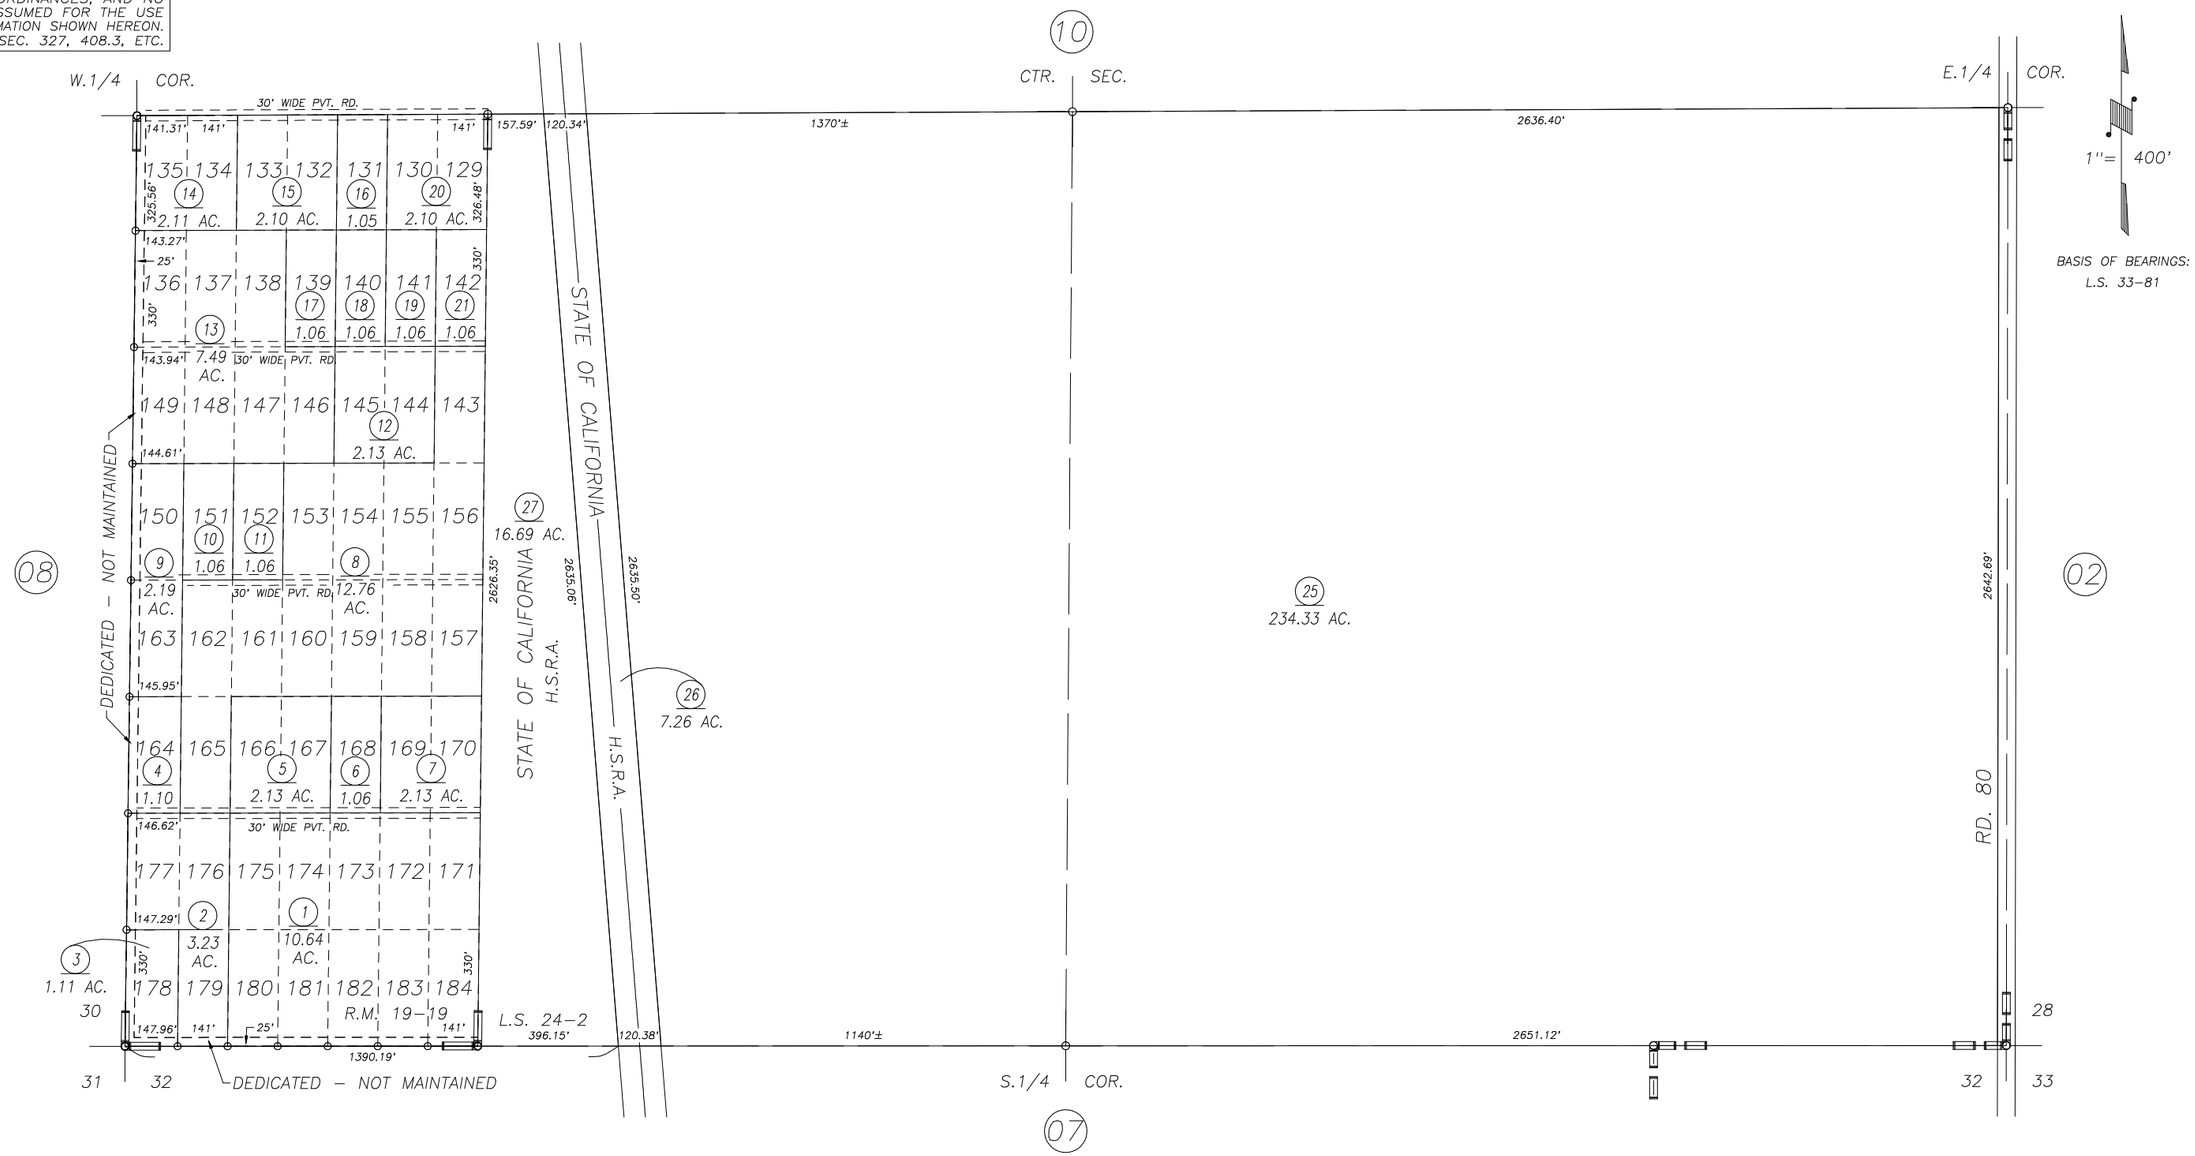

POR. U.S. NATIONAL CO. TRACT NO. 2, R.M. 19–19
POR. RECORD OF SURVEY, L.S. 24–2
POR. RECORD OF SURVEY, L.S. 33–81 (SEC.29)

VICINITY OF ALLENSWORTH
ASSESSOR'S MAPS BK. 333 , PG. 09
COUNTY OF TULARE, CALIFORNIA, U.S.A.

NOTE: Assessor's Parcel Numbers Shown in Circles (1)
Assessor's Block Numbers Shown in Ellipses (123)

REVISION	DATE	TECH
2016–0015811	06/17/2016	ARL