N1/2 SEC.6, T.24S., R.24E., M.D.B.&M.

Tax Area Codes 333–14
053–003

DISCLAIMER

THIS MAP WAS PREPARED FOR LOCAL PROPERTY ASSESSMENT PURPOSES ONLY AND THE PARCELS SHOWN HEREON MAY NOT COMPLY WITH STATE AND LOCAL SUBDIVISION ORDINANCES, AND NO LIABILITY IS ASSUMED FOR THE USE OF THE INFORMATION SHOWN HEREON. R & T CODE SEC. 327, 408.3, ETC.

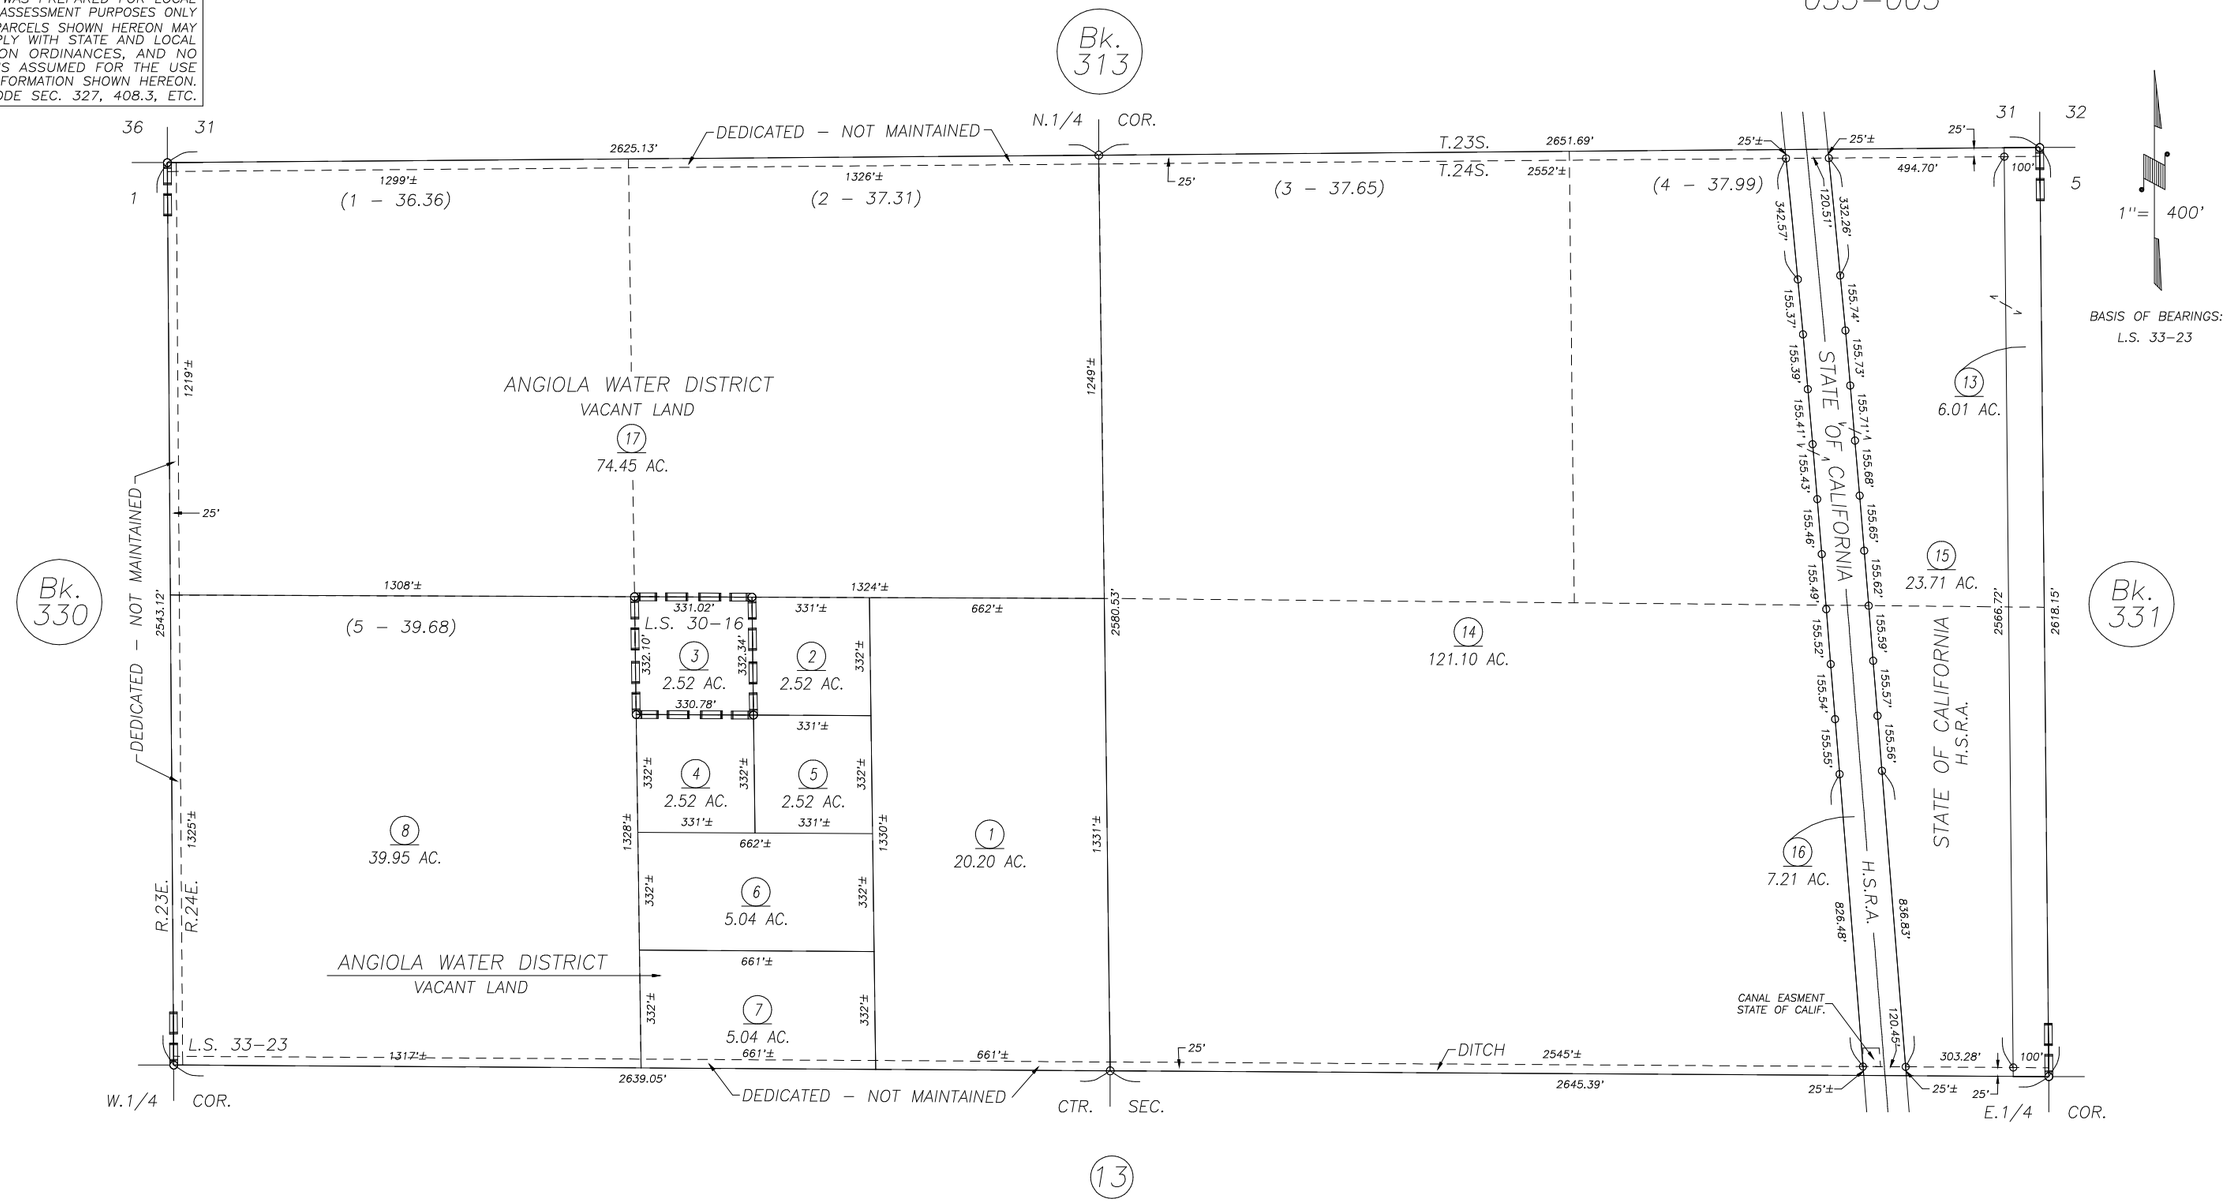

13

RECORD OF SURVEY, L.S. 30–16
POR. RECORD OF SURVEY, L.S. 33–23 (SEC. 6)

VICINITY OF ALLENSWORTH
ASSESSOR'S MAPS BK. 333 , PG. 14
COUNTY OF TULARE, CALIFORNIA, U.S.A.

NOTE: Assessor's Parcel Numbers Shown in Circles (1)
Assessor's Block Numbers Shown in Ellipses (123)

REVISION	DATE	TECH
2015–0077050	06/17/2016	ARL