S1/2 OF NE1/4 SEC.16, T.24S., R.24E., M.D.B.&M.

Tax Area Codes 333–42
052–002
052–004

DISCLAIMER

THIS MAP WAS PREPARED FOR LOCAL PROPERTY ASSESSMENT PURPOSES ONLY AND THE PARCELS SHOWN HEREON MAY NOT COMPLY WITH STATE AND LOCAL SUBDIVISION ORDINANCES, AND NO LIABILITY IS ASSUMED FOR THE USE OF THE INFORMATION SHOWN HEREON.

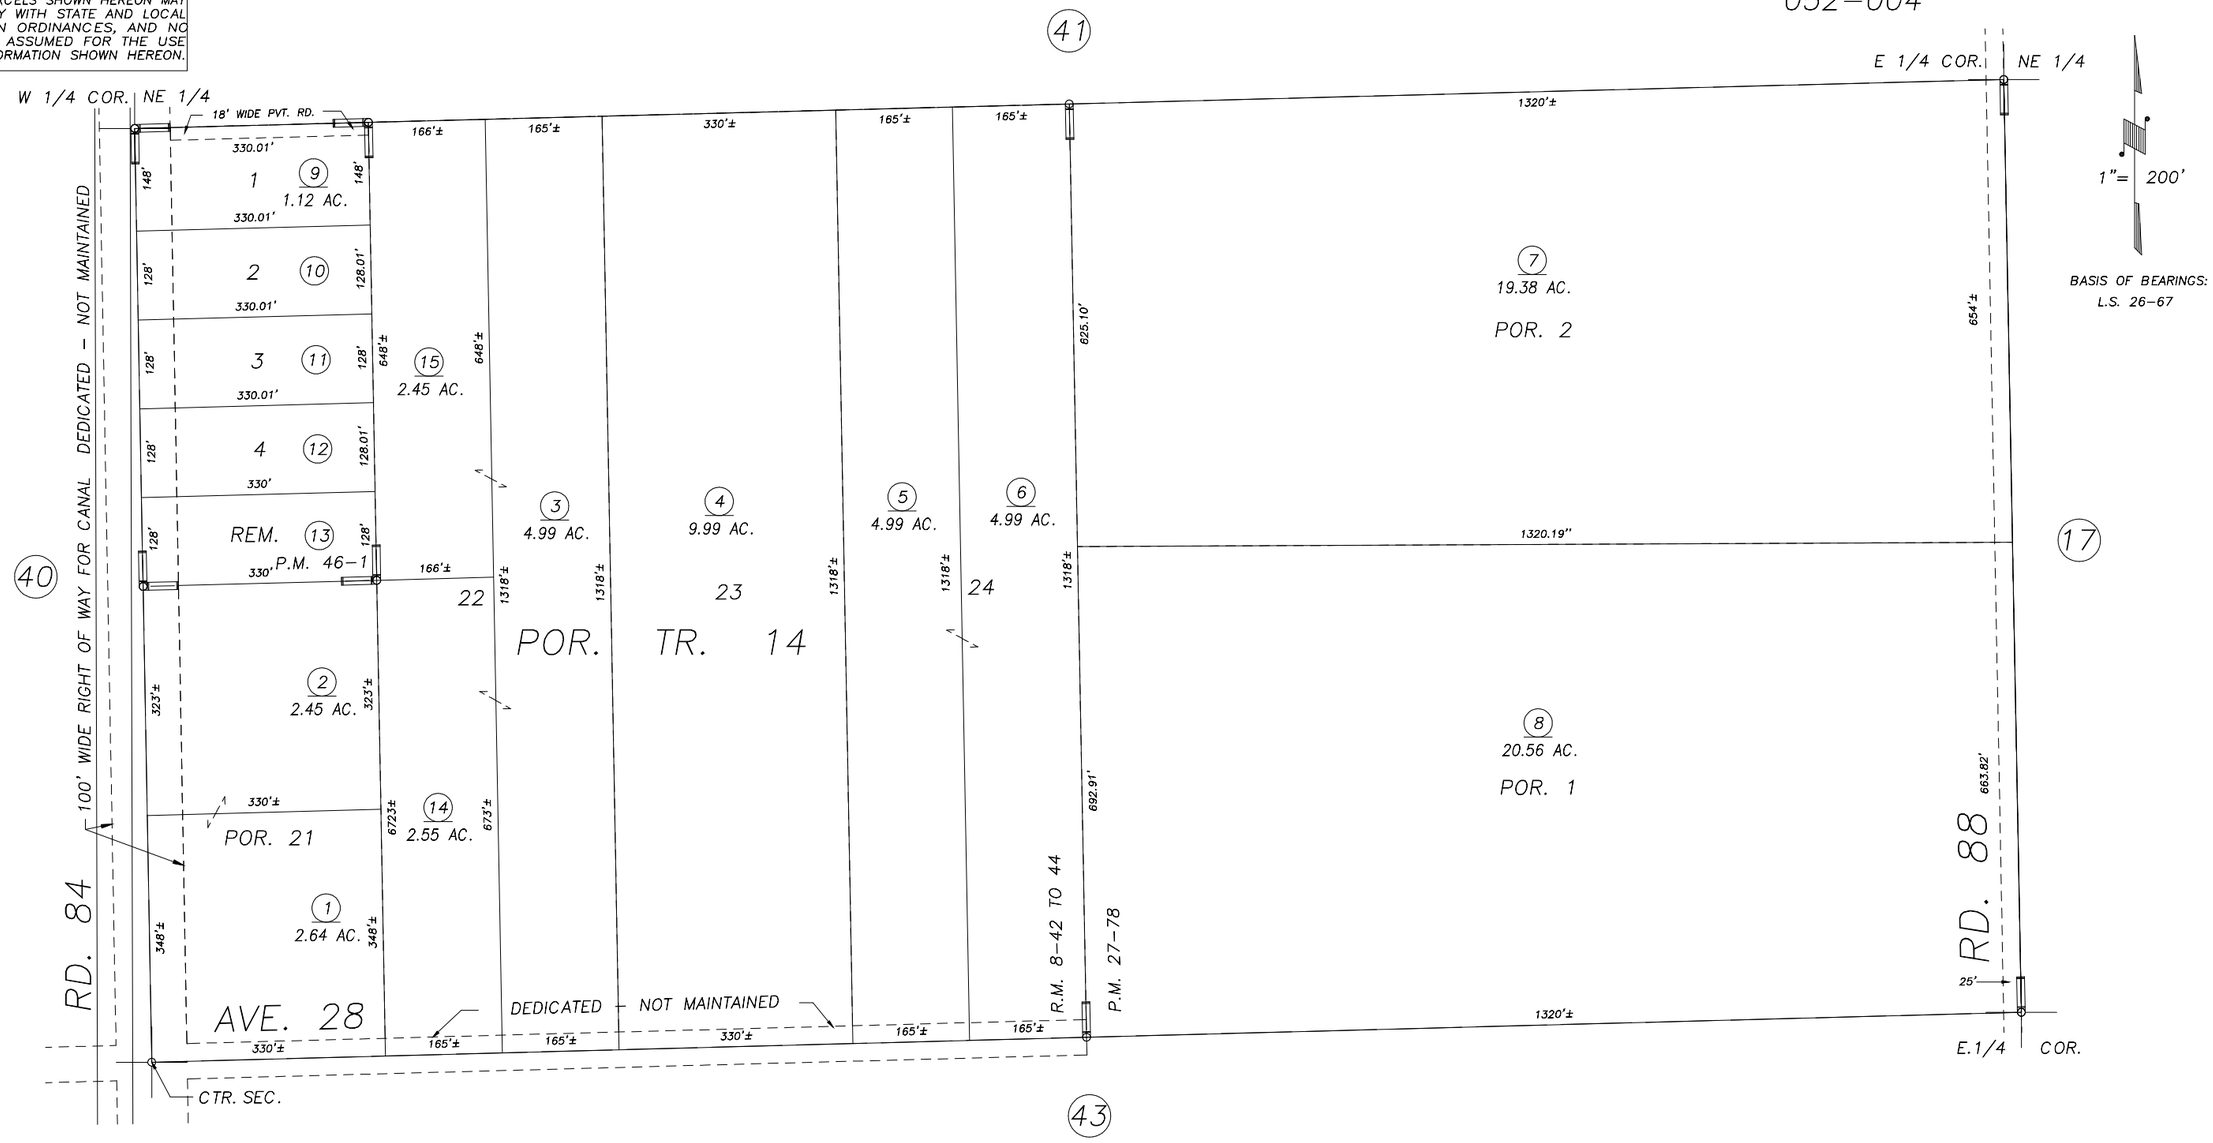

TRACT OF CALIFORNIA COLONY & HOME PROMOTING ASSOC., R.M. 8–42 TO 44
POR. PARCEL MAP NO. 2677, P.M. 27–78
PARCEL MAP NO. 4496, P.M. 46–1

VICINITY OF ALLENSWORTH
ASSESSOR'S MAPS BK.333 , PG.42
COUNTY OF TULARE, CALIFORNIA, U.S.A.

NOTE: Assessor's Parcel Numbers Shown in Circles (1)
Assessor's Block Numbers Shown in Elipses (123)

REVISION	DATE	TECH
FIXED RD. 84	03/25/2010	LLB