N1/2 OF NW1/4 (Bk. 331) SEC.9, T.24S., R.24E., M.D.B.&M.

Tax Area Codes 052-002 052-004

333-44

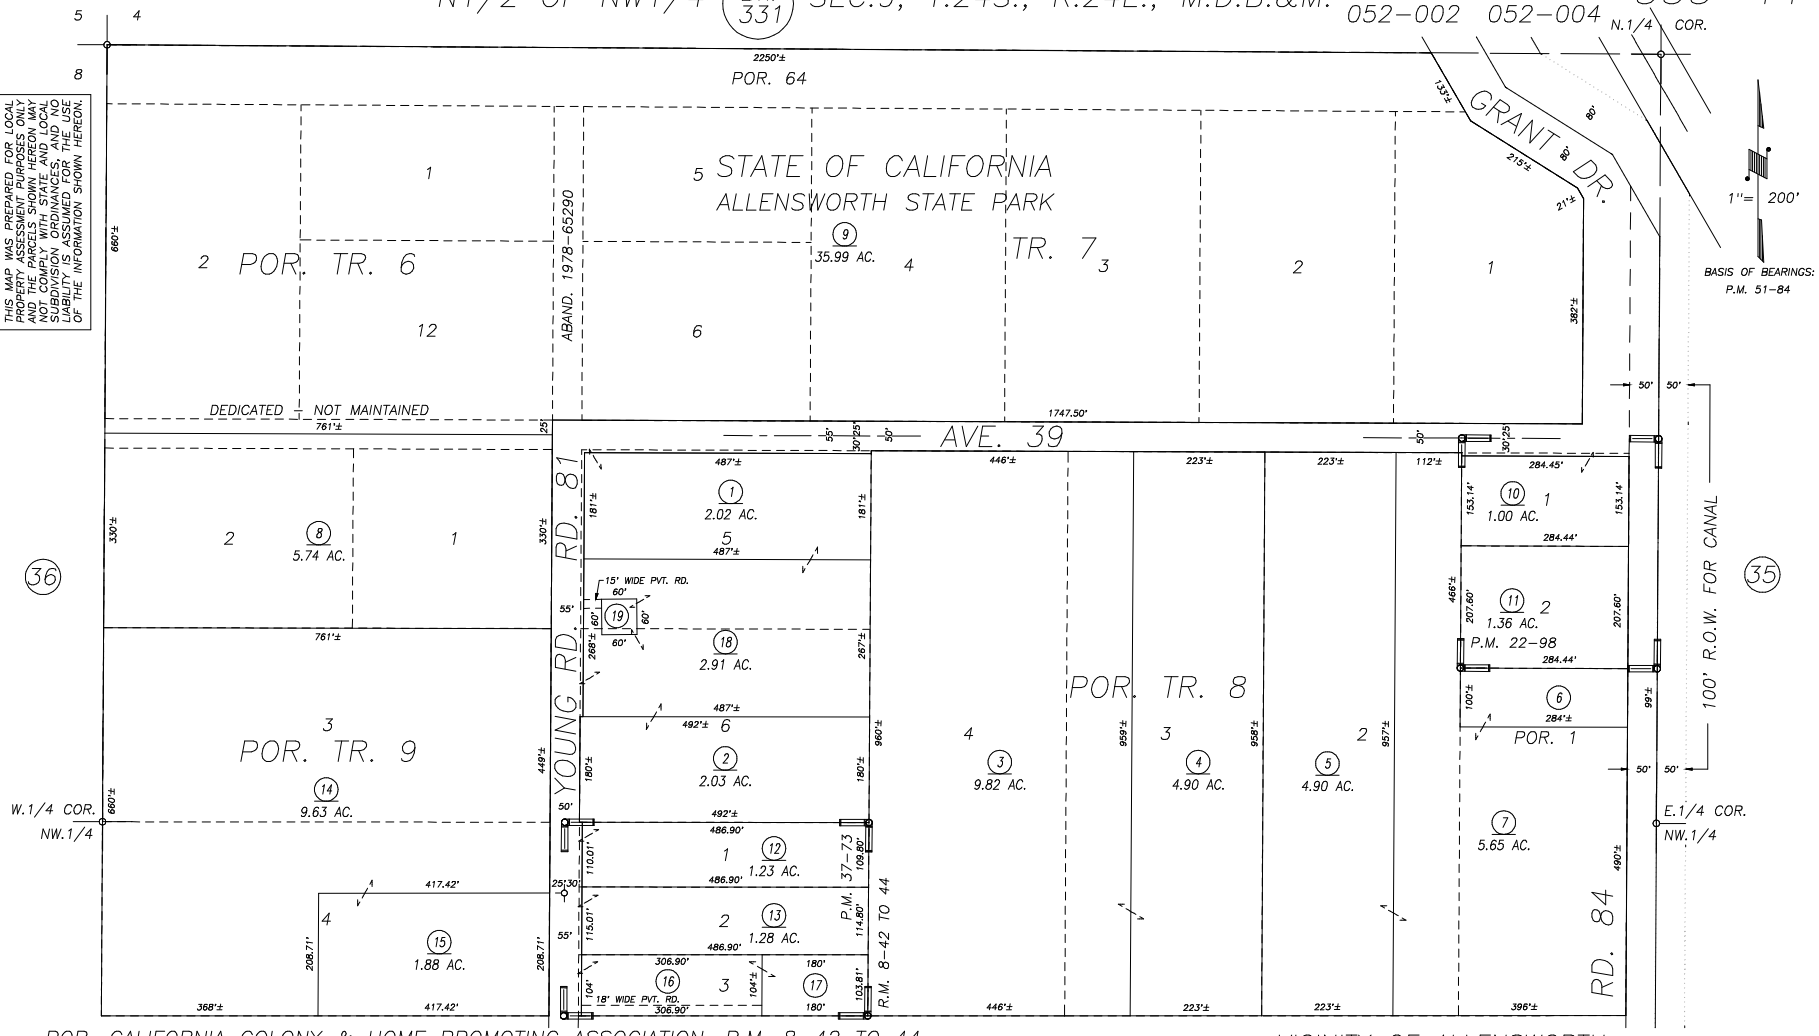

DISCLAIMER

THIS MAP WAS PREPARED FOR LOCAL PROPERTY ASSESSMENT PURPOSES ONLY AND THE PARCELS SHOWN HEREON MAY NOT COMPLY WITH STATE AND LOCAL SUBDIVISION ORDINANCES, AND NO LIABILITY IS ASSUMED FOR THE USE OF THE INFORMATION SHOWN HEREON.

POR. CALIFORNIA COLONY & HOME PROMOTING ASSOCIATION, R.M. 8-42 TO 44
PARCEL MAP NO. 2197, P.M. 22-98
PARCEL MAP NO. 3670, P.M. 37-73

VICINITY OF ALLENSWORTH
ASSESSOR'S MAPS BK. 333 , PG. 44
COUNTY OF TULARE, CALIFORNIA, U.S.A.

NOTE: Assessor's Parcel Numbers Shown in Circles (1)
Assessor's Block Numbers Shown in Elipses (123)

REVISION	DATE	TECH
1981-0049665	11/08/2013	CMB