DISCLAIMER

THIS MAP WAS PREPARED FOR LOCAL PROPERTY ASSESSMENT PURPOSES ONLY AND THE PARCELS SHOWN HEREON MAY NOT COMPLY WITH STATE AND LOCAL SUBDIVISION ORDINANCES, AND NO LIABILITY IS ASSUMED FOR THE USE OF THE INFORMATION SHOWN HEREON.

S 1/2 SECTION 36, T.24S., R.25E., M.D.B. & M.

Tax Area Code 336-09
66-000

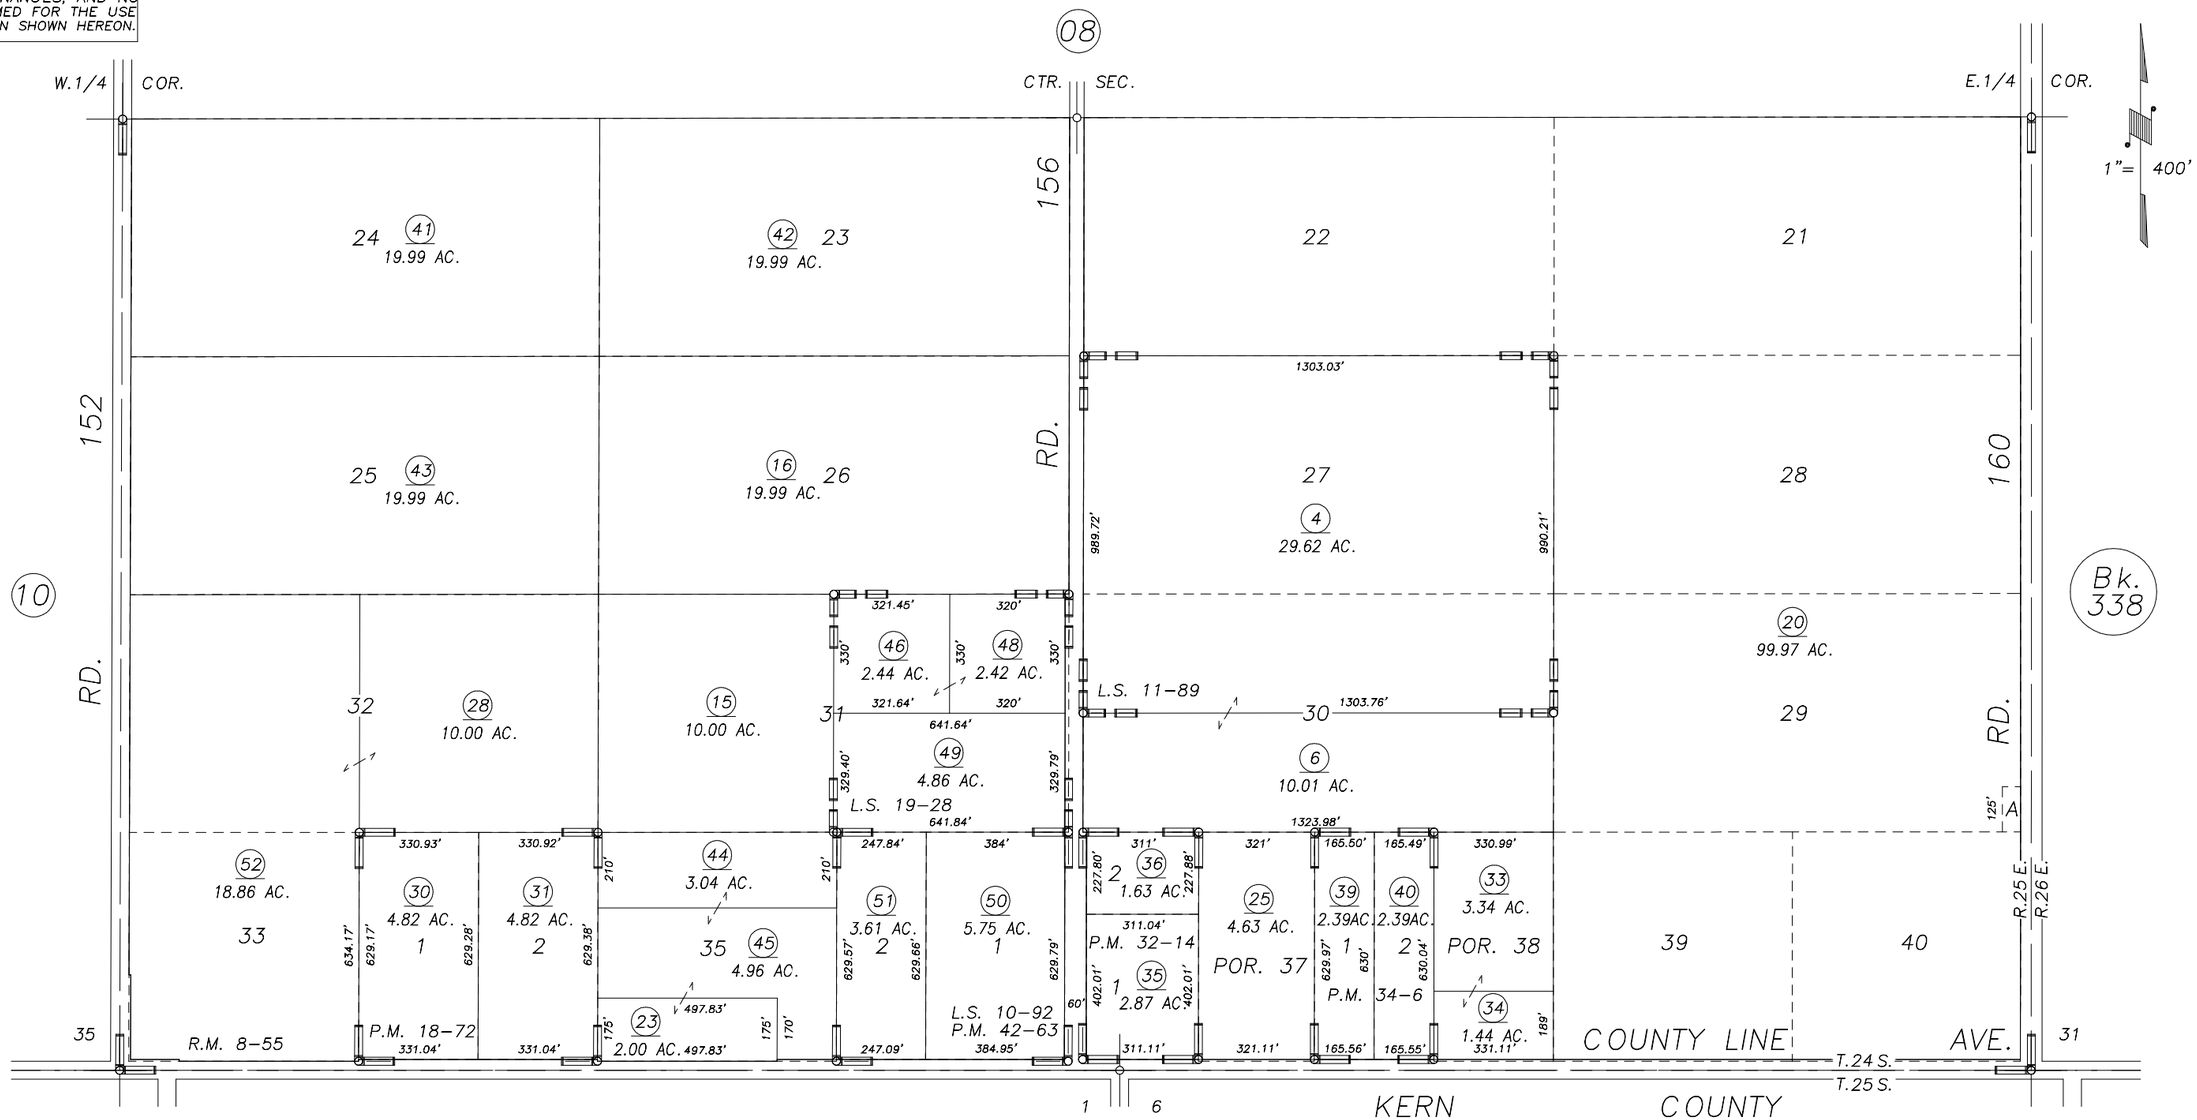

COMBINE 10,13	10/4/99	KPT
REVISION	DATE	BY

POR. S.F.B. MORSE DEV. CO. SUB. NO. 1, R.M. 8-55 PARCEL MAP 4159, P.M. 42-63
PARCEL MAP 1771, P.M. 18-72
RECORD OF SURVEY, L.S. 10-92
RECORD OF SURVEY, L.S. 11-89
PARCEL MAP 3113, P.M. 32-14
PARCEL MAP 3304, P.M. 34-6
RECORD OF SURVEY, L.S. 19-28

NOTE: Assessor's Block Numbers Shown in Ellipses
Assessor's Parcel Numbers Shown in Circles

ASSESSOR'S MAPS BK. 336 , PG. 09 .
COUNTY OF TULARE, CALIF.

00/01