N1/2 SEC.35, T.24S., R.25E., M.D.B.&M.

Tax Area Codes 336–11
066–000
075–002

DISCLAIMER

THIS MAP WAS PREPARED FOR LOCAL PROPERTY ASSESSMENT PURPOSES ONLY AND THE PARCELS SHOWN HEREON MAY NOT COMPLY WITH STATE AND LOCAL SUBDIVISION ORDINANCES, AND NO LIABILITY IS ASSUMED FOR THE USE OF THE INFORMATION SHOWN HEREON.

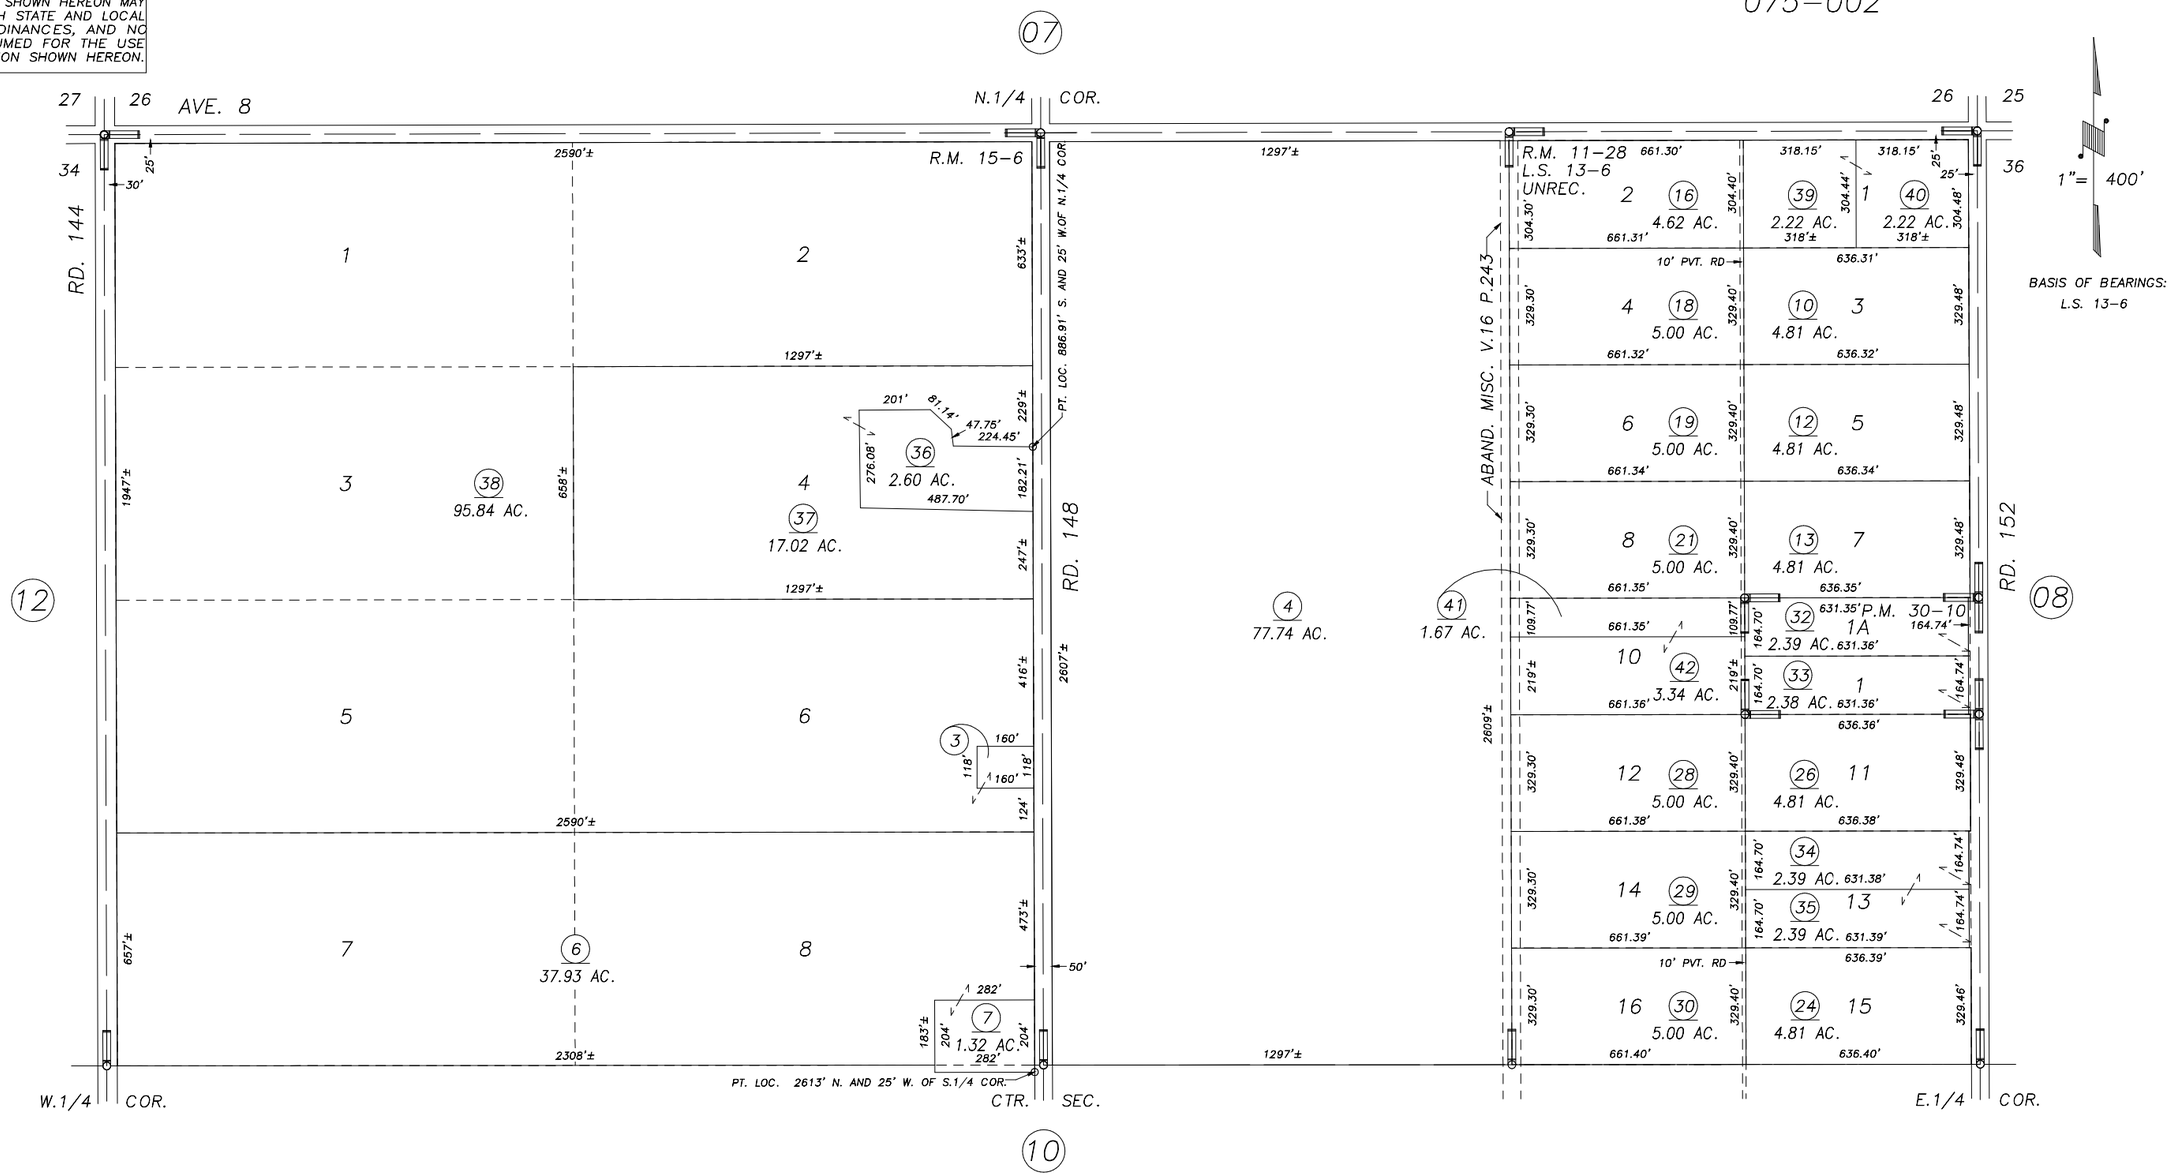

POR. BLOCK "A" OF KUMLER'S SUBDIVISION OF FRUIT LANDS, R.M. 11–28
POR. RAILWAY REALTY AND INVESTMENT COMPANY SUBDIVISION NO. 7, R.M. 15–6
POR. RECORD OF SURVEY, L.S. 13–6
PARCEL MAP NO. 2909, P.M. 30–10
POR. LABORDE FARMS, INC. SURVEY, UNREC.

VICINITY OF DELANO
ASSESSOR'S MAPS BK.336 , PG.11
COUNTY OF TULARE, CALIFORNIA, U.S.A.

NOTE: Assessor's Parcel Numbers Shown in Circles (1)
Assessor's Block Numbers Shown in Elipses (123)

REVISION	DATE	TECH
2002–0103089	09/19/2005	JRS