SEC.'S 27 & 28, T.24 S., R.25 E., M.D.B. & M.

TAX CODE AREA 075-002

336-13

DISCLAIMER

THIS MAP WAS PREPARED FOR LOCAL PROPERTY ASSESSMENT PURPOSES ONLY. THE PARCELS SHOWN HEREON MAY NOT COMPLY WITH STATE AND LOCAL SUBDIVISION ORDINANCES. NO LIABILITY IS ASSUMED FOR THE USE OF THE INFORMATION HEREON.

REVISED: 11/23/2016
REASON: ADD APN 34 U.P.R.R.
CAD TECH: KMS

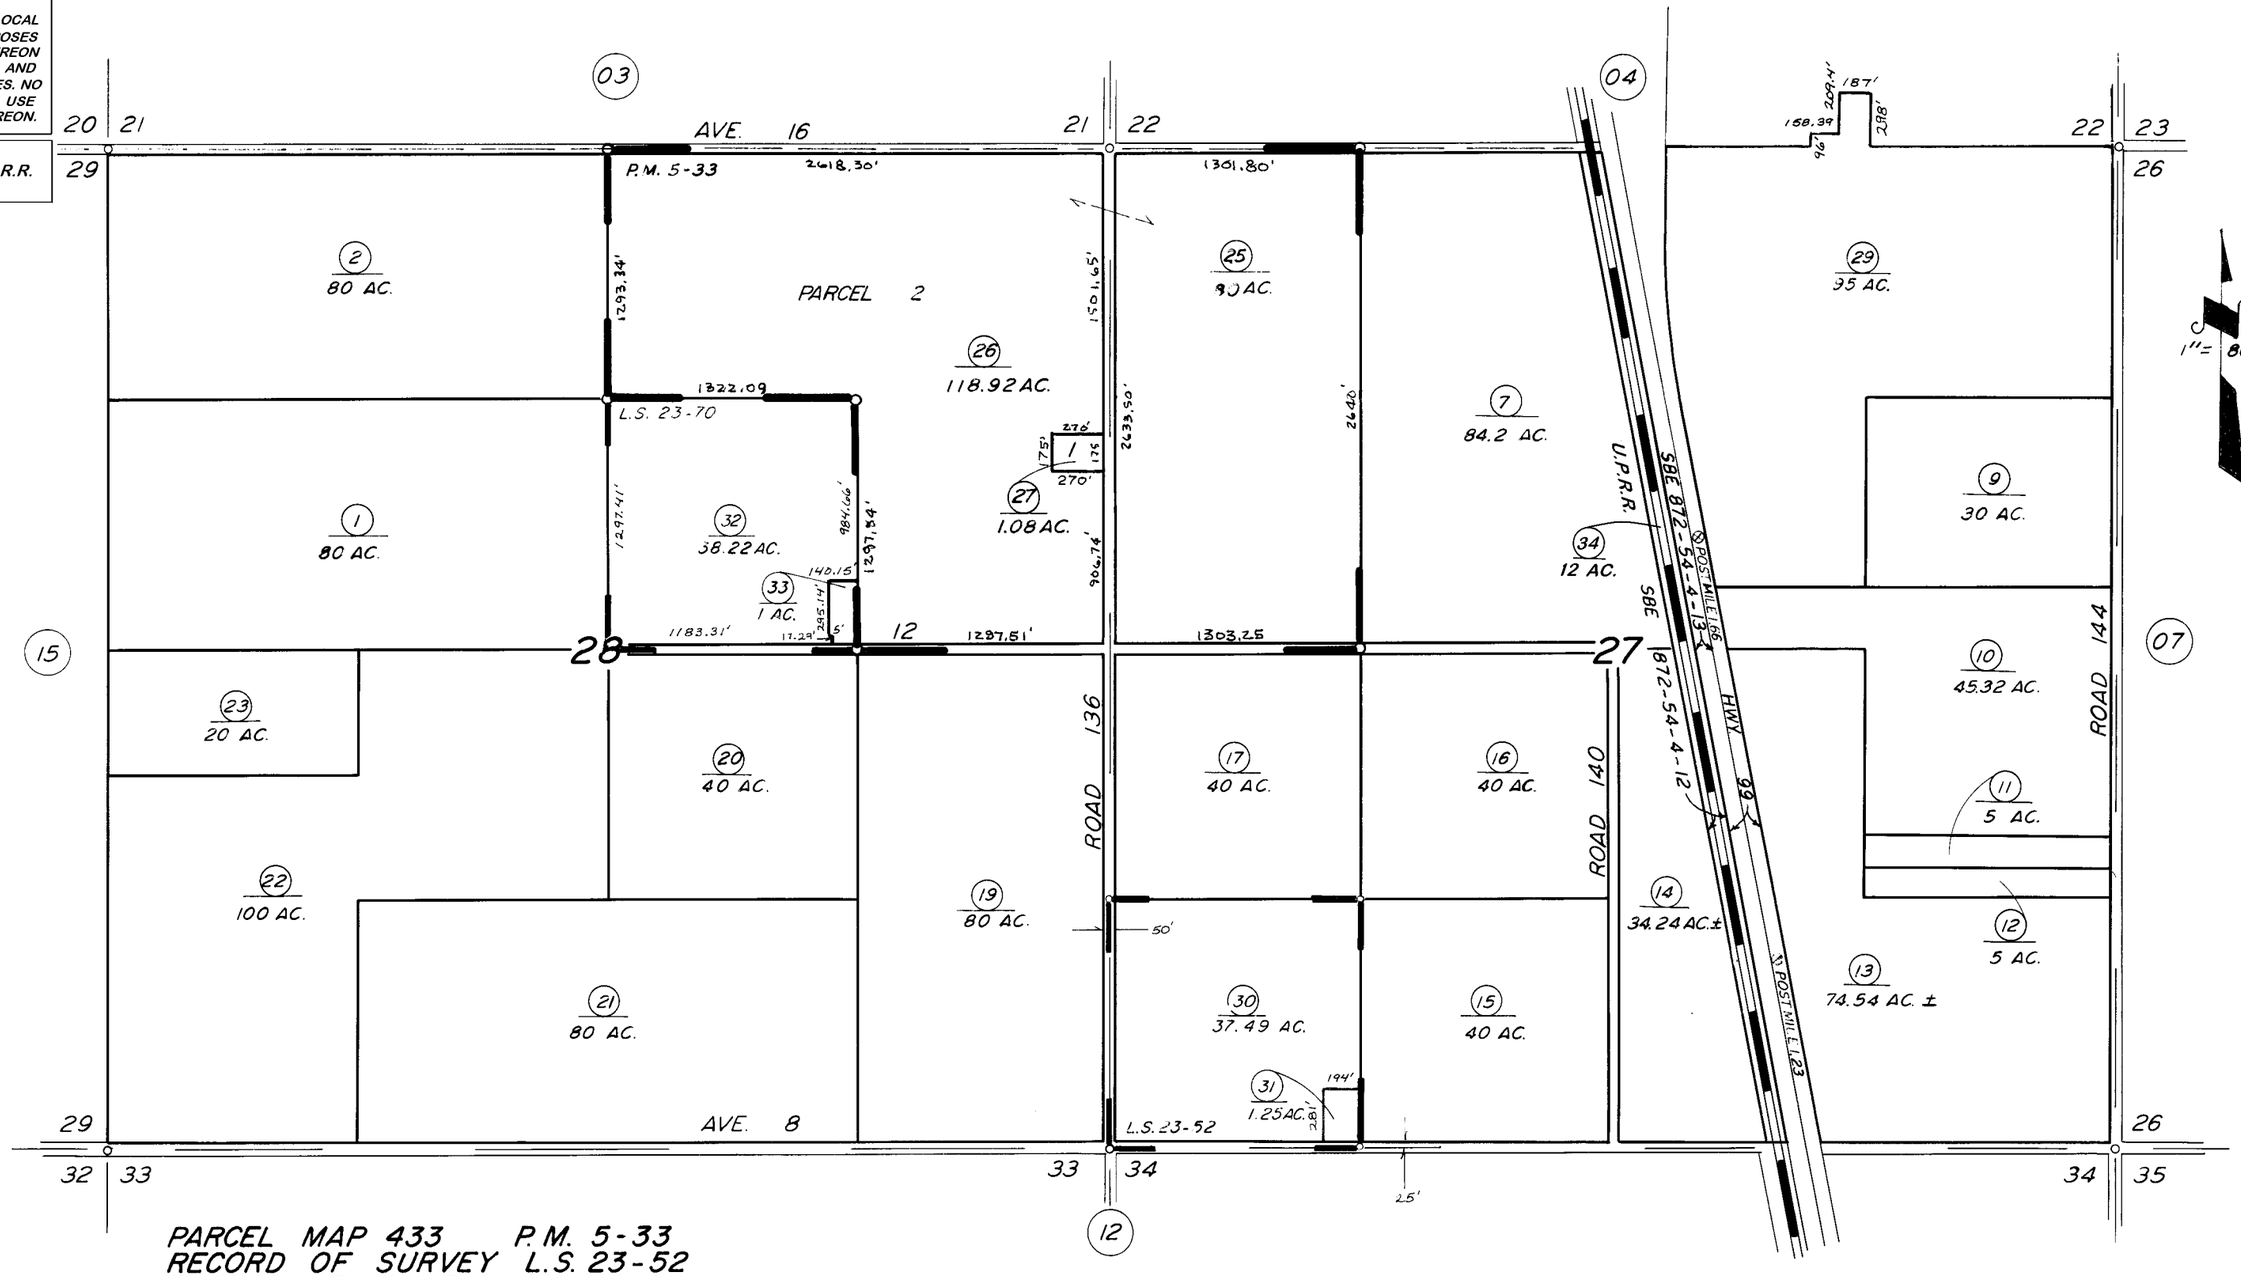

PARCEL MAP 433 P.M. 5-33
RECORD OF SURVEY L.S. 23-52
RECORD OF SURVEY L.S. 23-70

ASSESSOR'S MAPS BK. 336, PG. 13.

COUNTY OF TULARE, CALIF.

NOTE — ASSESSOR'S BLOCK NUMBERS SHOWN IN ELLIPSES
ASSESSOR'S PARCEL NUMBERS SHOWN IN CIRCLES