DISCLAIMER

THIS MAP WAS PREPARED FOR LOCAL PROPERTY ASSESSMENT PURPOSES ONLY. THE PARCELS SHOWN HEREON MAY NOT COMPLY WITH STATE AND LOCAL SUBDIVISION ORDINANCES. NO LIABILITY IS ASSUMED FOR THE USE OF THE INFORMATION HEREON.

REVISED: 03/13/2012
REASON: 2011-0065822
CAD TECH: RLW

SEC.'S 29 & 32, T.24 S., R.25 E., M.D.B. & M.

TAX CODE AREA
075-002

336-15

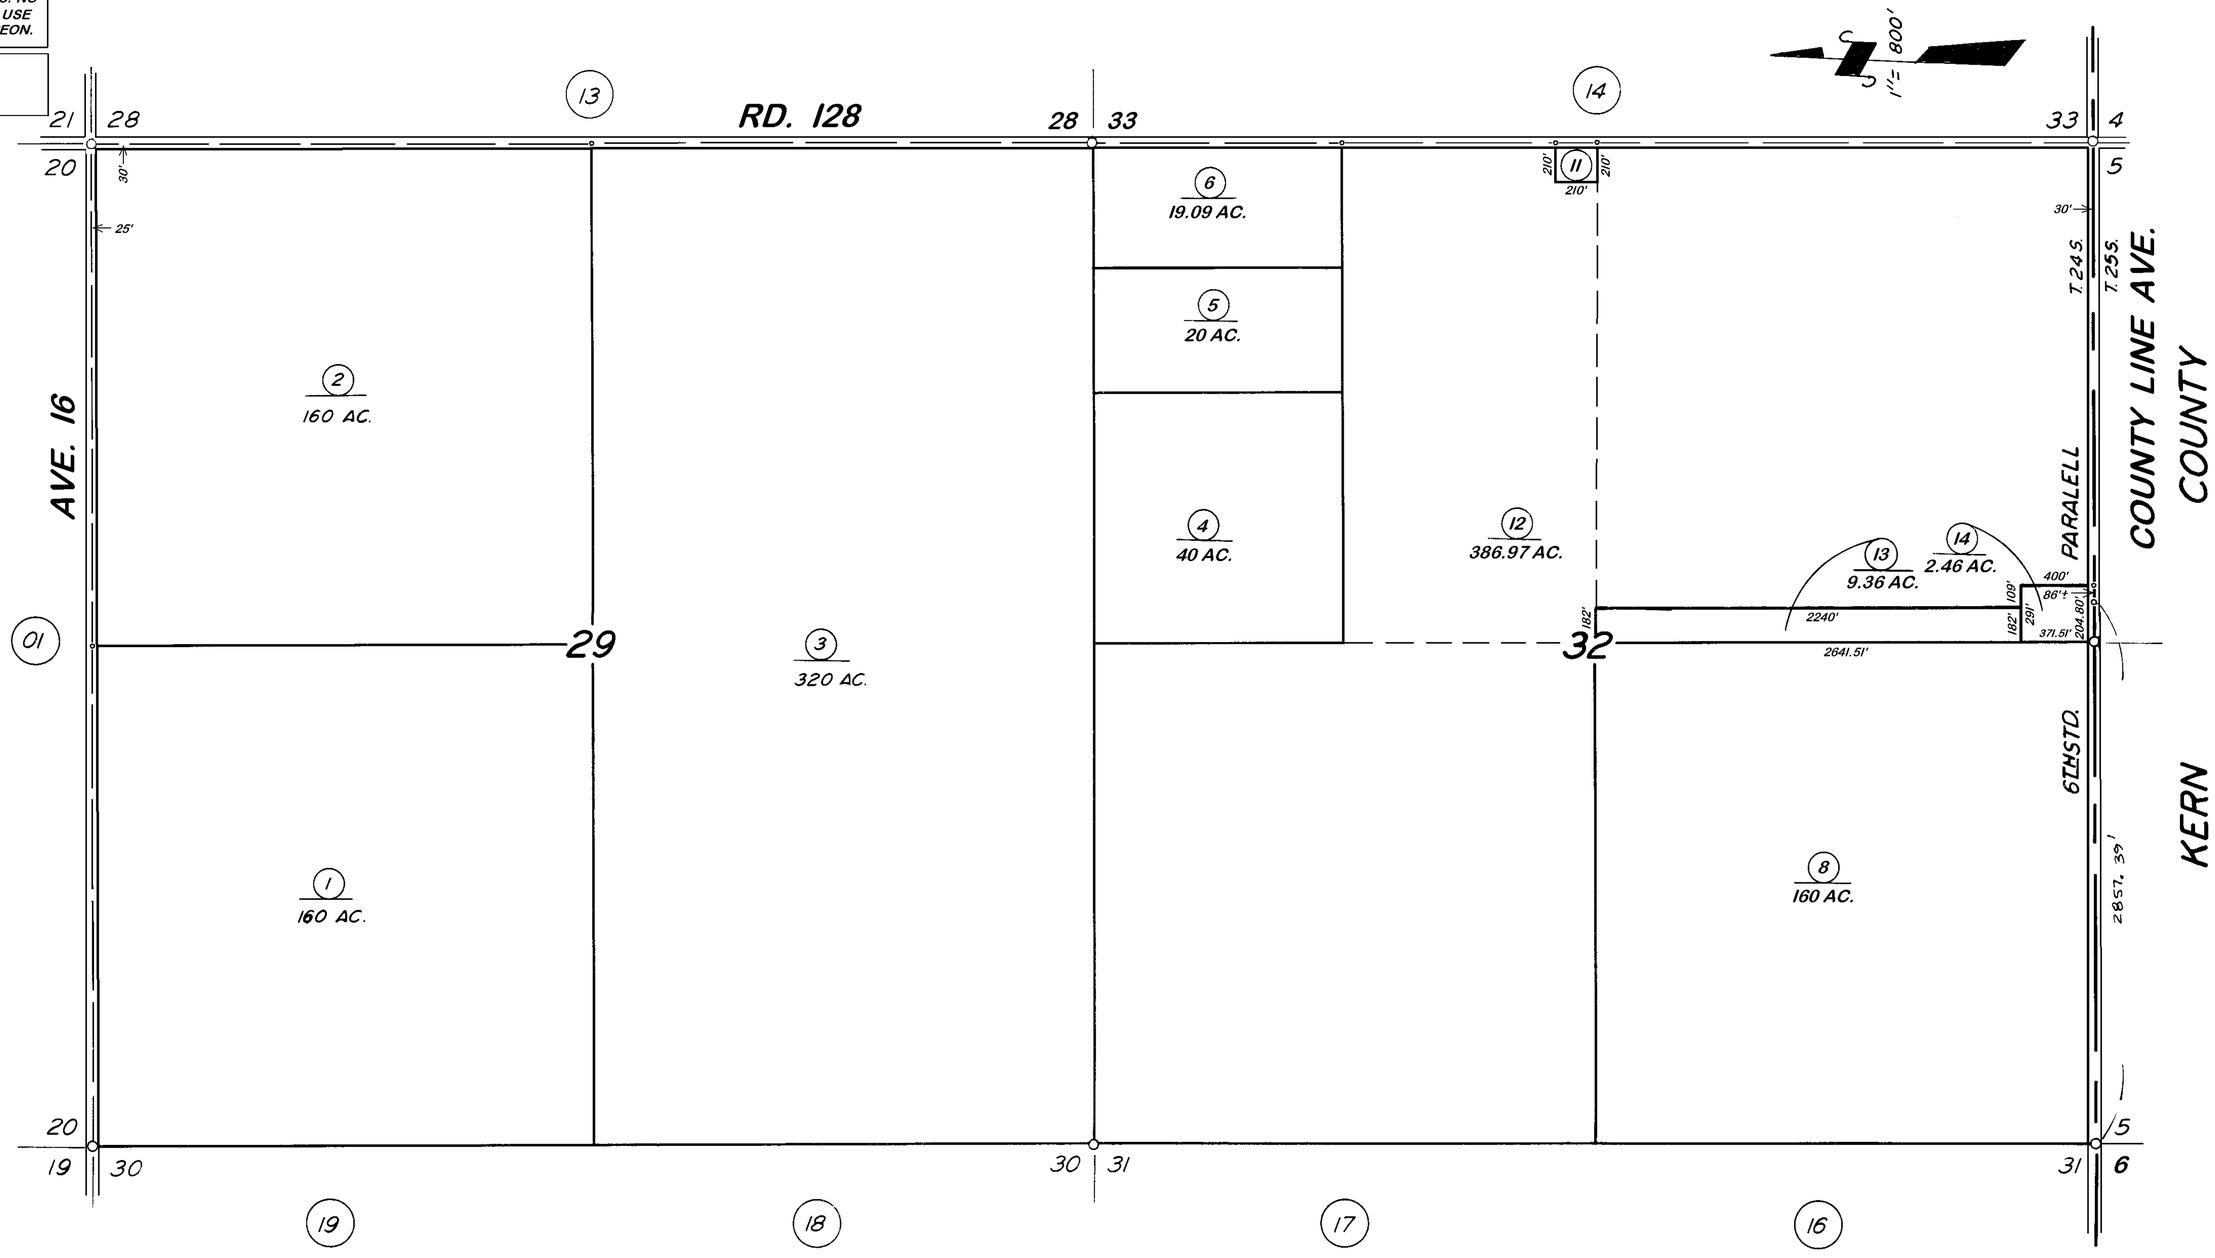

RECORD OF SURVEY, L.S. 12-57
(TULARE CO.-KERN CO. LINE)

ASSESSOR'S MAPS BK. 336, PG. 15.
COUNTY OF TULARE, CALIF.

NOTE — ASSESSOR'S BLOCK NUMBERS SHOWN IN ELLIPSES
ASSESSOR'S PARCEL NUMBERS SHOWN IN CIRCLES