DISCLAIMER

THIS MAP WAS PREPARED FOR LOCAL PROPERTY ASSESSMENT PURPOSES ONLY AND THE PARCELS SHOWN HEREON MAY NOT COMPLY WITH STATE AND LOCAL SUBDIVISION ORDINANCES, AND NO LIABILITY IS ASSUMED FOR THE USE OF THE INFORMATION SHOWN HEREON.

S 1/2 OF SW 1/4 SEC. 35, T.24 S., R.25 E., M.D.B.& M.

Tax Area Code 075–002

336–21

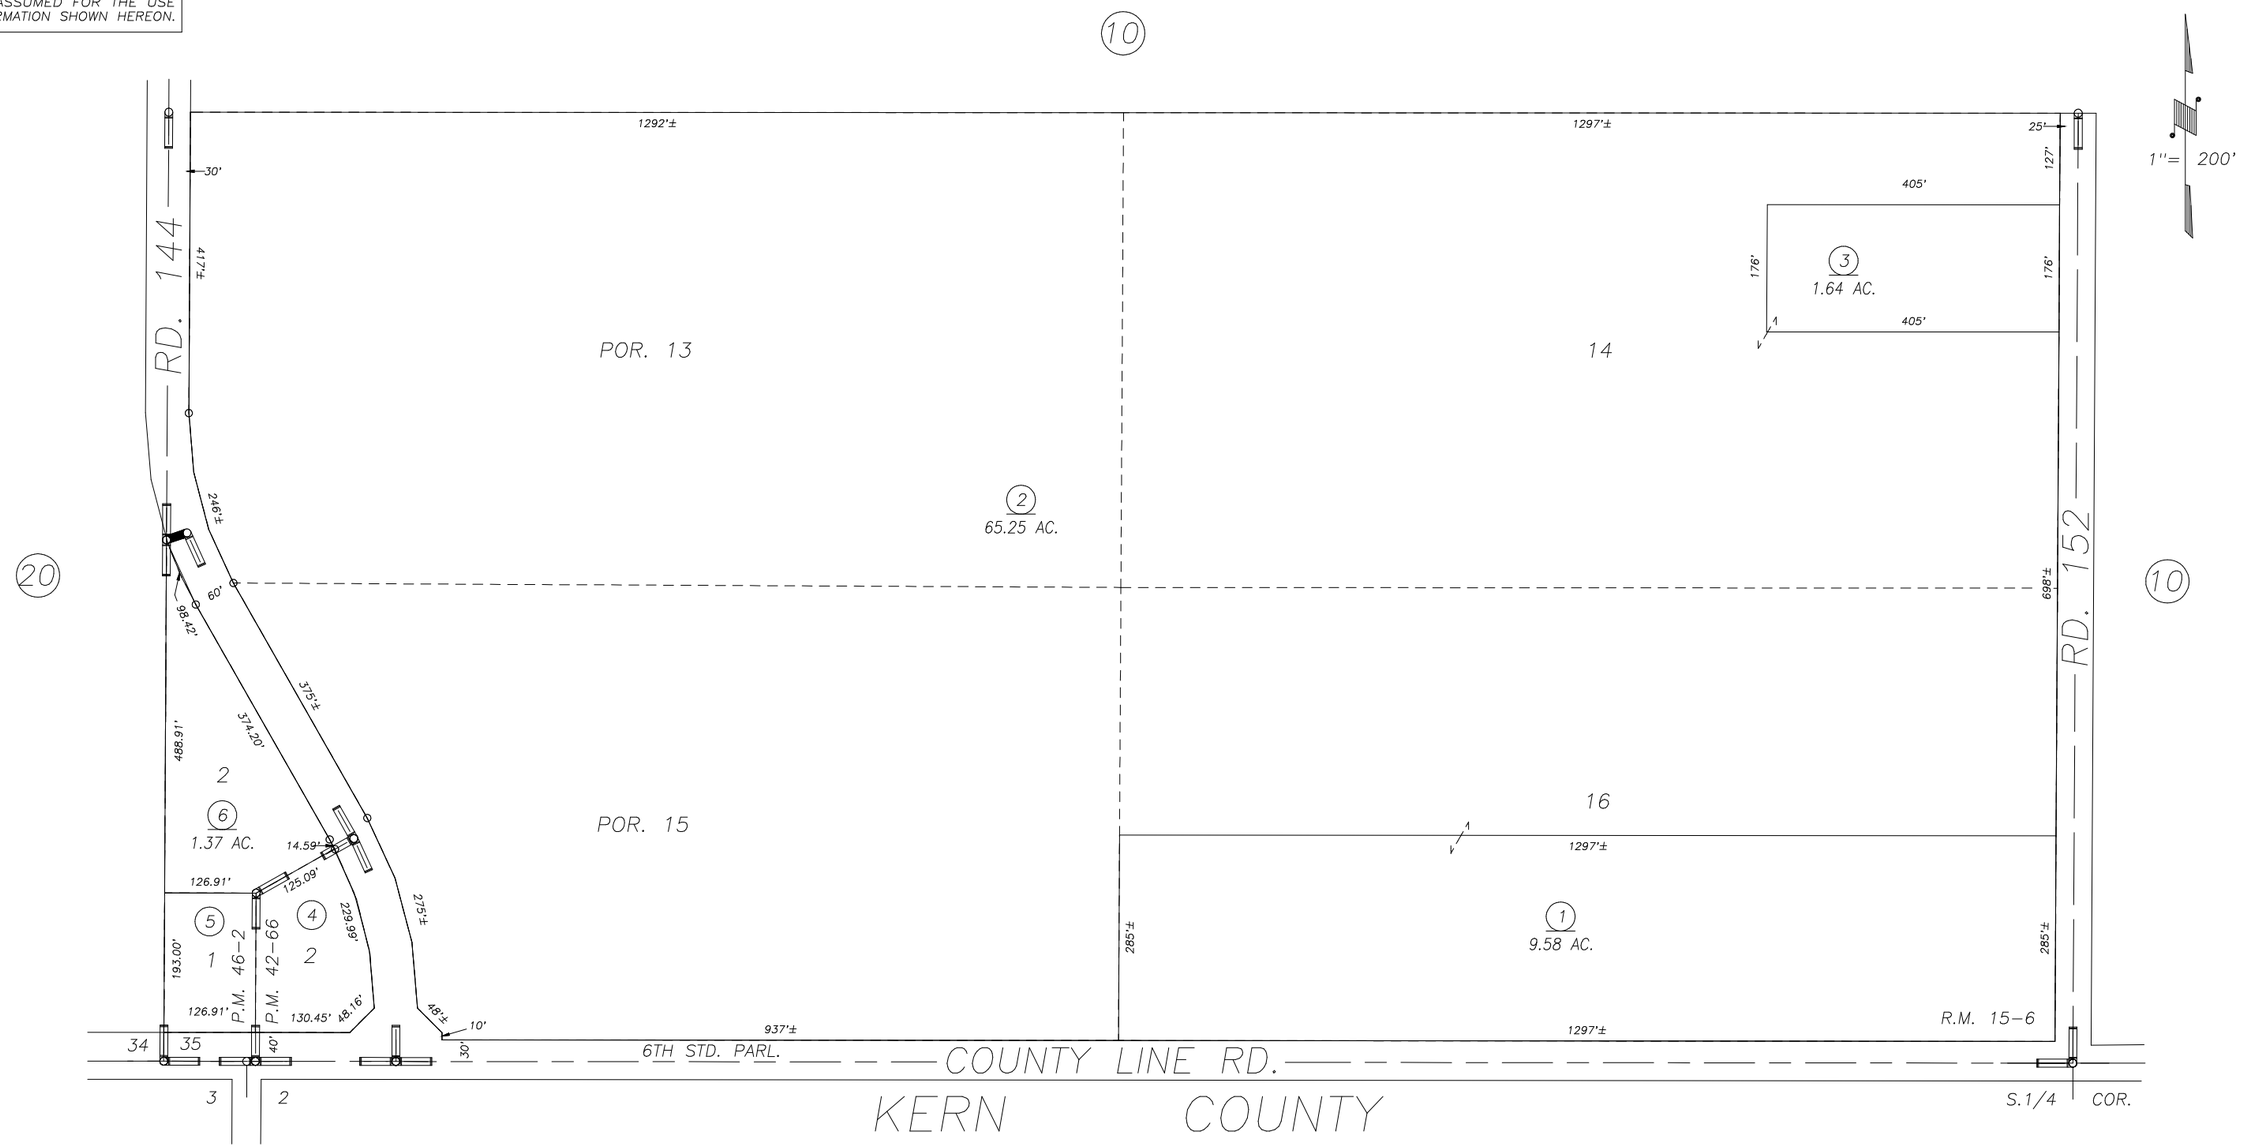

REVISION	DATE	TECH
2001–0057365	11/9/2001	KMS

POR. RAILWAY REALTY & INVESTMENT CO. SUB. NO. 7, R.M.15–6
PARCEL MAP 4162, P.M. 42–66
PARCEL MAP 4497, P.M. 46–2

ASSESSOR'S MAPS BK. 336, PG. 21.
COUNTY OF TULARE, CALIF.

NOTE: Assessor's Block Numbers Shown in Ellipses
Assessor's Parcel Numbers Shown in Circles

02/03