DISCLAIMER

THIS MAP WAS PREPARED FOR LOCAL PROPERTY ASSESSMENT PURPOSES ONLY AND THE PARCELS SHOWN HEREON MAY NOT COMPLY WITH STATE AND LOCAL SUBDIVISION ORDINANCES, AND NO LIABILITY IS ASSUMED FOR THE USE OF THE INFORMATION SHOWN HEREON.

N1/2 SEC. 4, T.24S., R.25E., M.D.B.& M

Tax Area Code 337-06

075-002
075-011
075-012
075-013

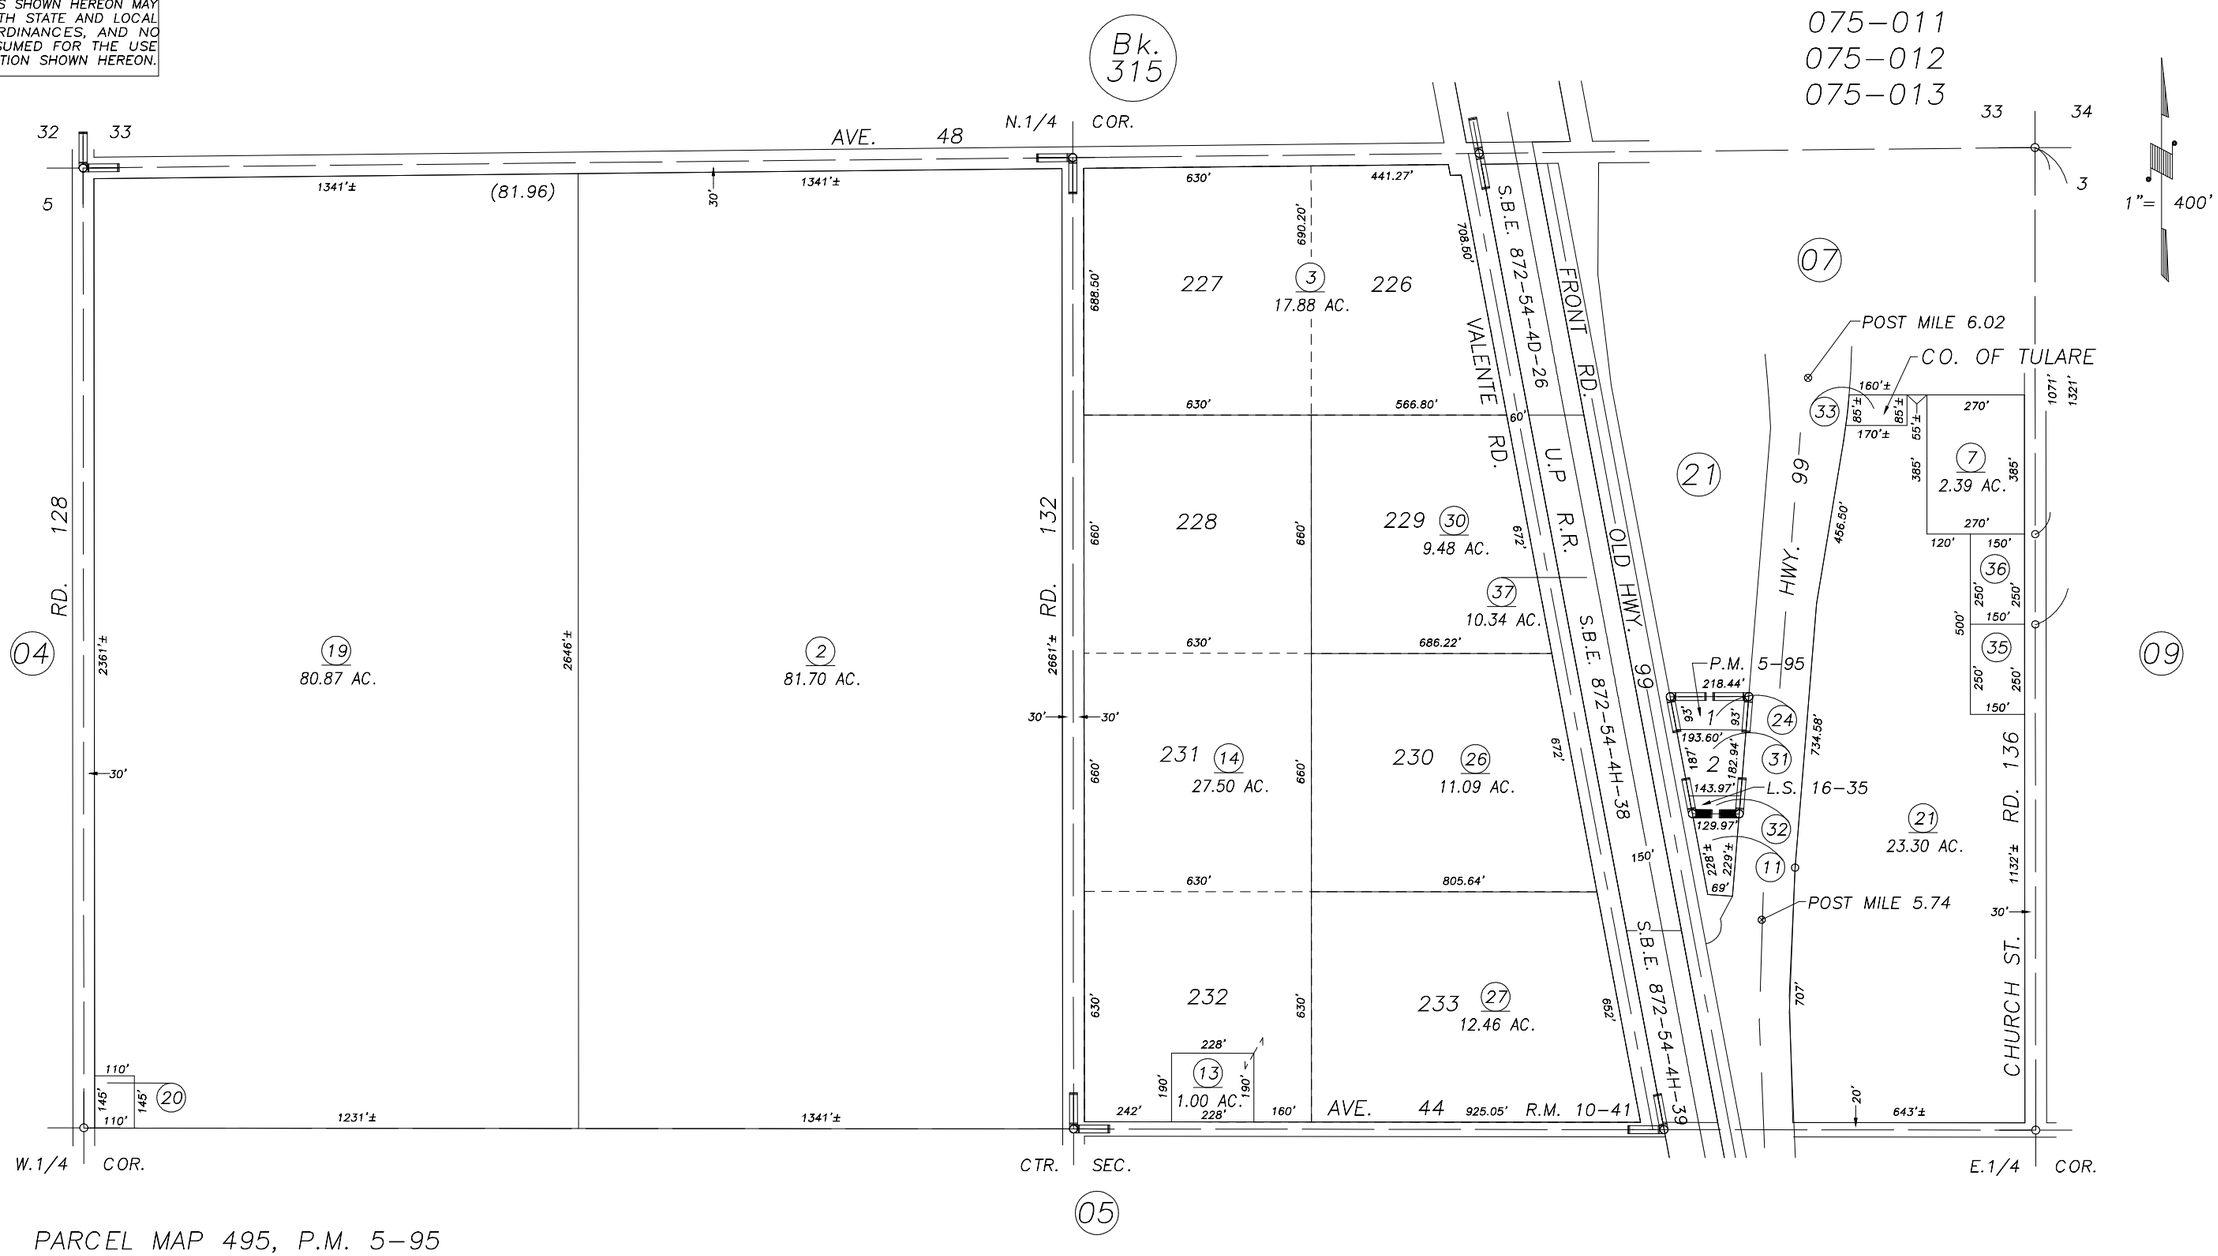

REVISION	DATE	BY
2000-0035602	8/21/2001	SU

PARCEL MAP 495, P.M. 5-95
POR. EARLIMART FRUIT & ALFALFA COL. NO.1, R.M. 10-41
RECORD OF SURVEY, L.S. 16-35

ASSESSOR'S MAPS BK. 337 , PG. 06 .
COUNTY OF TULARE, CALIF.

NOTE: Assessor's Block Numbers Shown in Ellipses
Assessor's Parcel Numbers Shown in Circles

02/03