DISCLAIMER

THIS MAP WAS PREPARED FOR LOCAL PROPERTY ASSESSMENT PURPOSES ONLY. THE PARCELS SHOWN HEREON MAY NOT COMPLY WITH STATE AND LOCAL SUBDIVISION ORDINANCES. NO LIABILITY IS ASSUMED FOR THE USE OF THE INFORMATION HEREON.

REVISED: 01/23/2013
REASON: 2012-0066326
CAD TECH: NFL

S 1/2 SEC. 16, T.24S., R.25E., M.D.B.&M.

TAX CODE AREA **337-19**
75-002

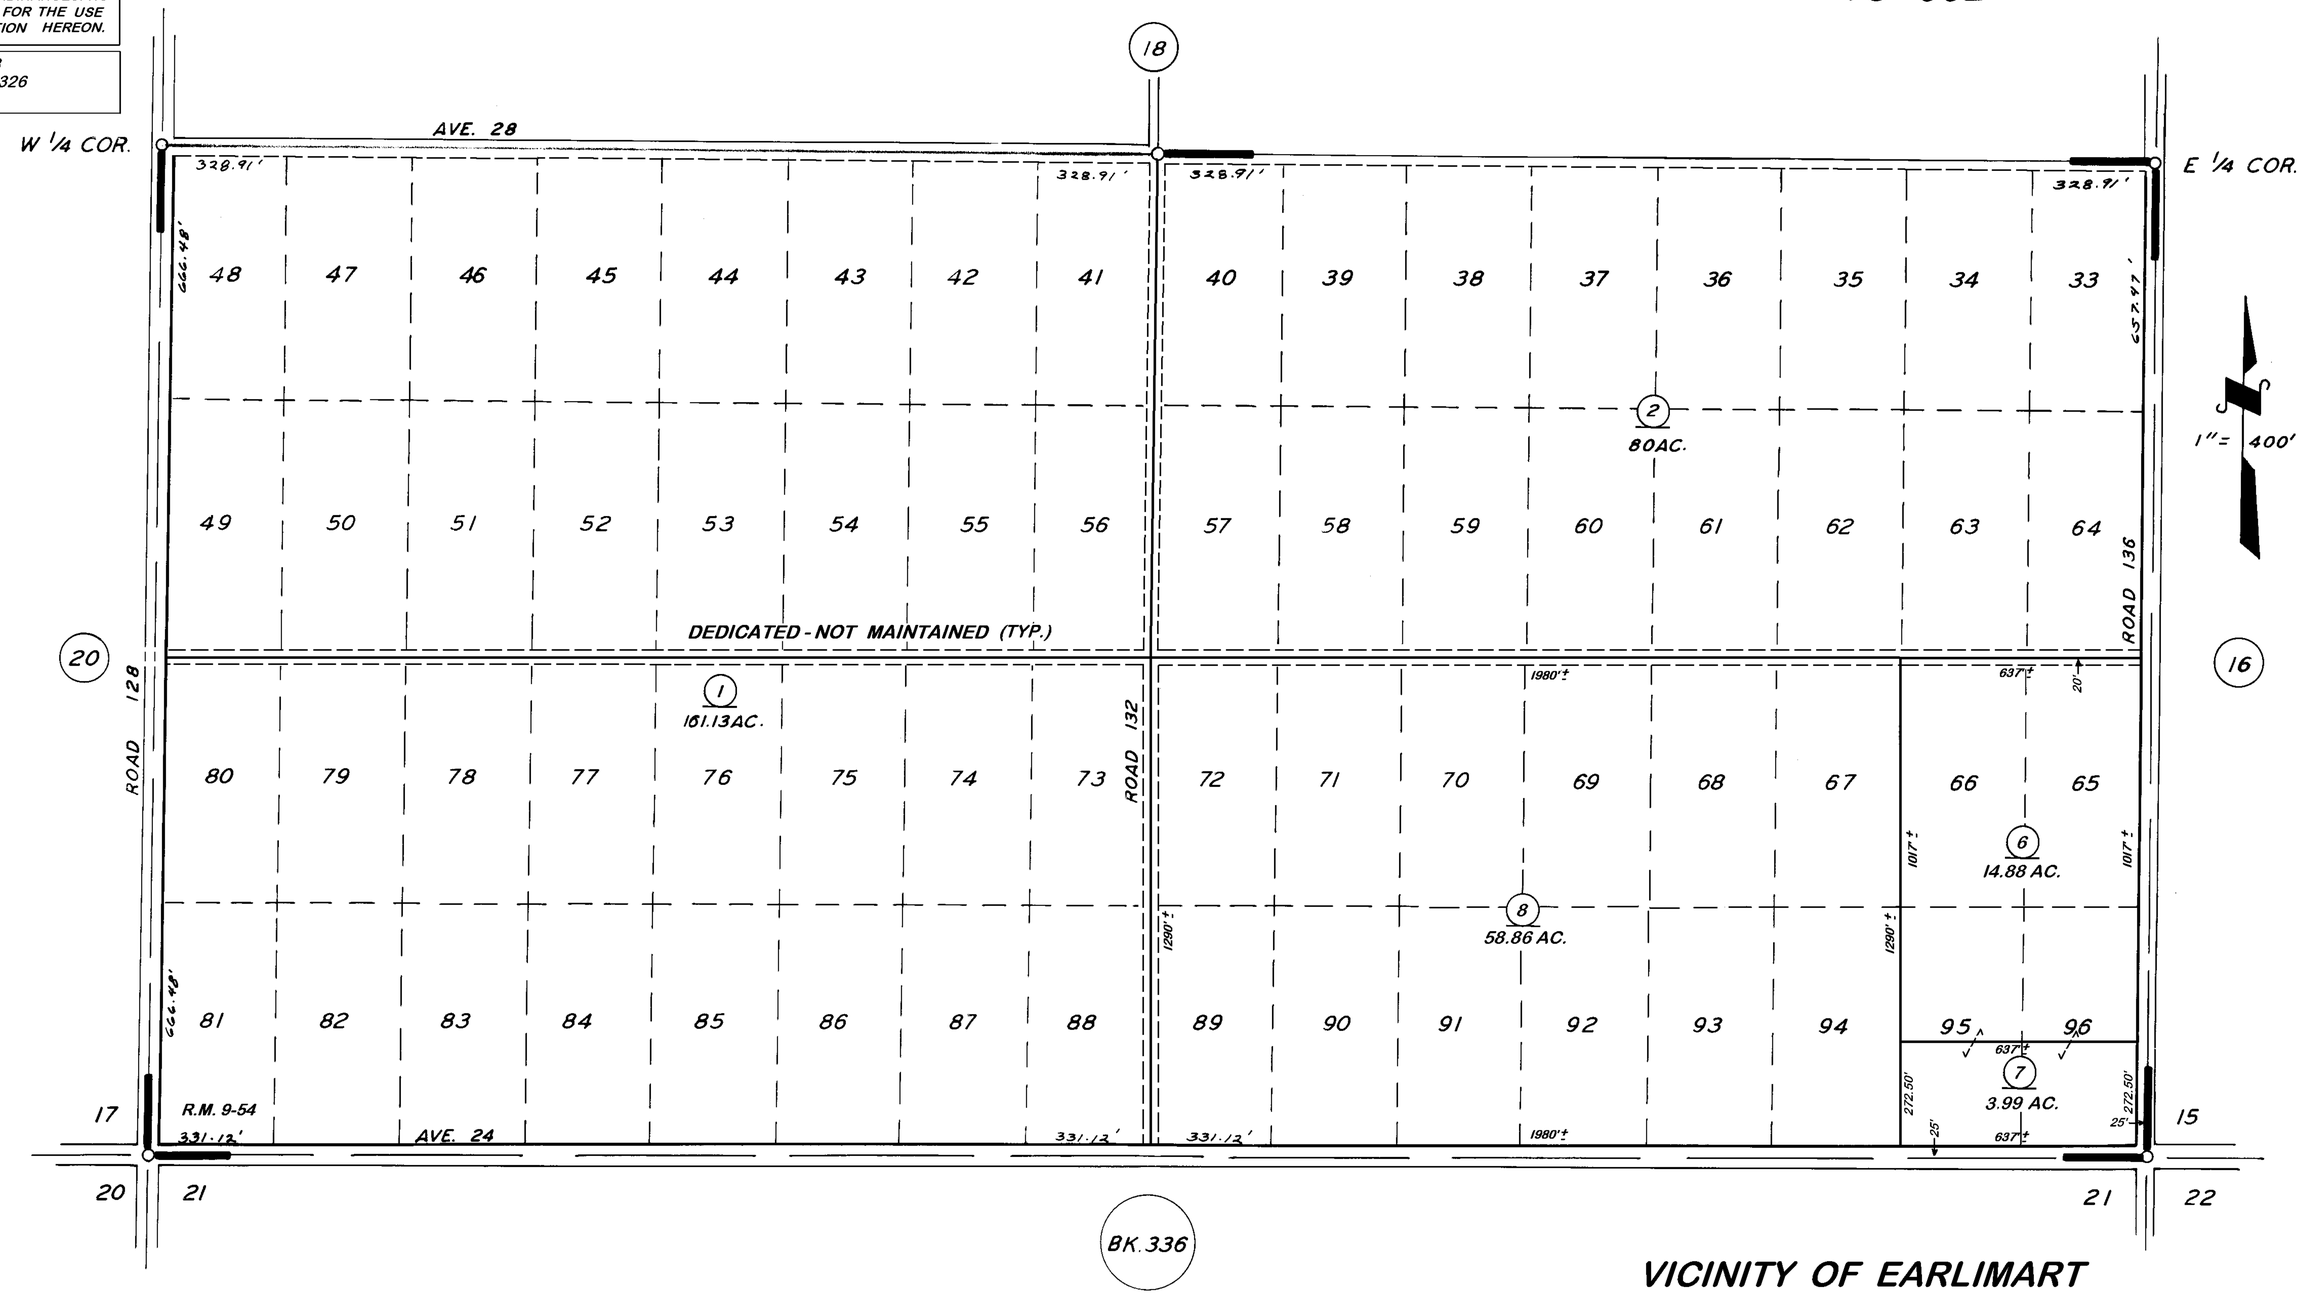

VICINITY OF EARLIMART

ASSESSOR'S MAPS BK. 337, PG. 19.
COUNTY OF TULARE, CALIF.

POR. TULARE EUCALYPTUS TRACT NO. 1 R. M. 9-54

NOTE — ASSESSOR'S BLOCK NUMBERS SHOWN IN ELLIPSES
ASSESSOR'S PARCEL NUMBERS SHOWN IN CIRCLES