DISCLAIMER

THIS MAP WAS PREPARED FOR LOCAL PROPERTY ASSESSMENT PURPOSES ONLY. THE PARCELS SHOWN HEREON MAY NOT COMPLY WITH STATE AND LOCAL SUBDIVISION ORDINANCES. NO LIABILITY IS ASSUMED FOR THE USE OF THE INFORMATION HEREON.

REVISED: 10/03/2007
REASON: 2004-0127695
CAD TECH: PHN

SEC'S. 21 & 22, T.24S., R.26E., M.D.B.&M.

TAX CODE AREA **338-01**
130-002

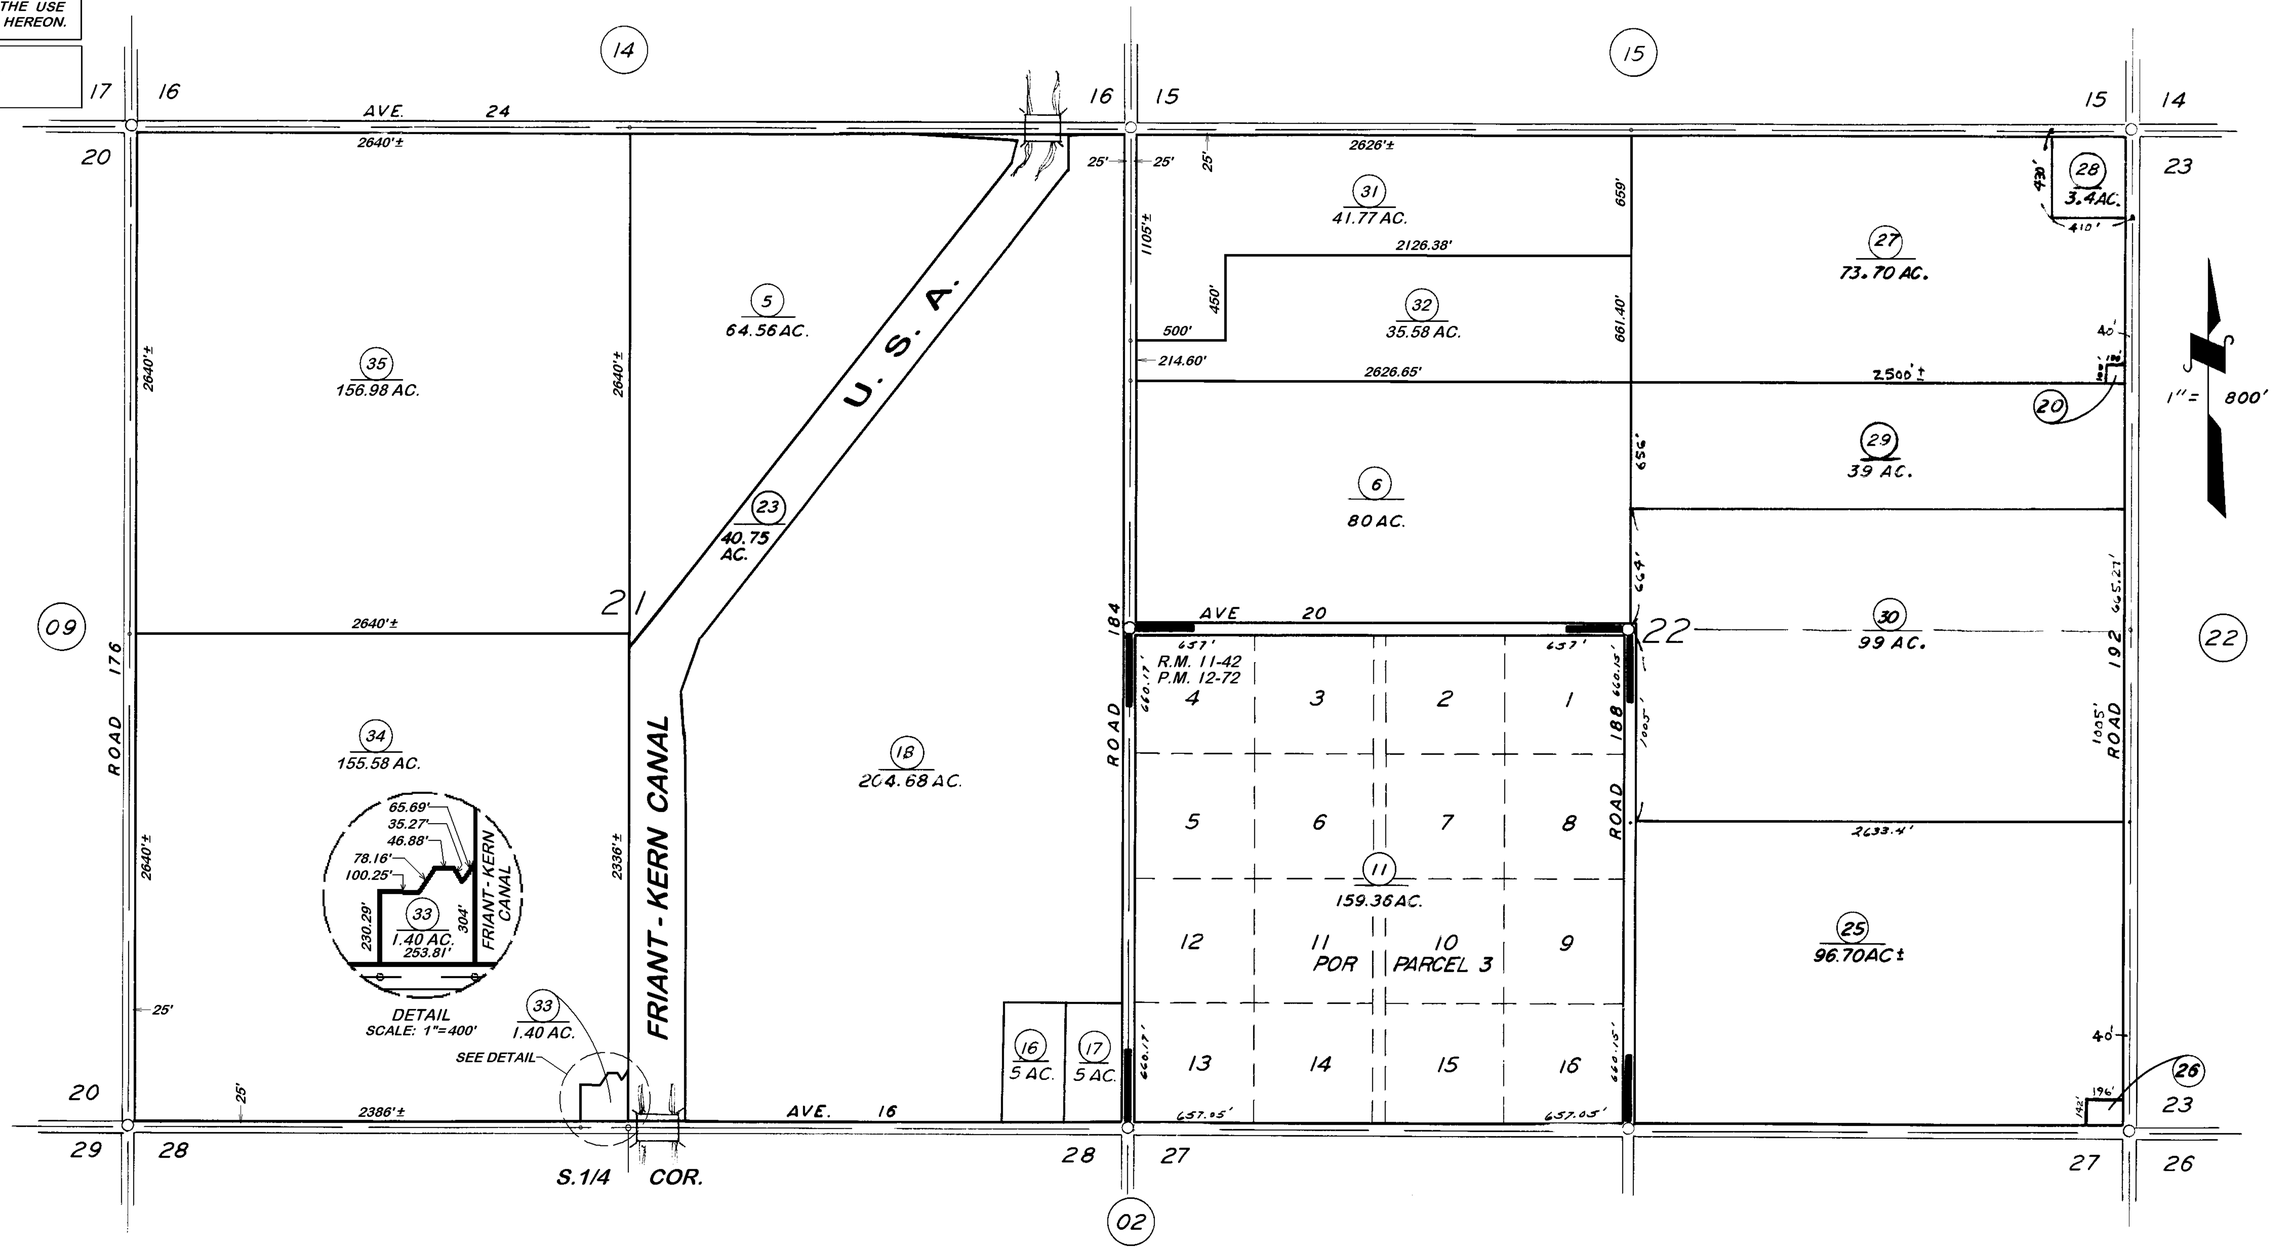

CENTRAL CALIF. FARMS CO. SUB. NO. 6, R.M. 11-42
POR. PARCEL MAP NO. 1171, P.M. 12-72

VICINITY OF RICHGROVE

ASSESSOR'S MAPS BK. 338, PG. 01

COUNTY OF TULARE, CALIF.

NOTE: ASSESSOR'S BLOCK NUMBERS SHOWN IN ELLIPSES
ASSESSOR'S PARCEL NUMBERS SHOWN IN CIRCLES