# SEC'S. 15 & 16 T.24S., R.27E., M.D.B.&M.

Tax Area Codes 339–08
074–003

**DISCLAIMER**

THIS MAP WAS PREPARED FOR LOCAL PROPERTY ASSESSMENT PURPOSES ONLY AND THE PARCELS SHOWN HEREON MAY NOT COMPLY WITH STATE AND LOCAL SUBDIVISION ORDINANCES, AND NO LIABILITY IS ASSUMED FOR THE USE OF THE INFORMATION SHOWN HEREON.

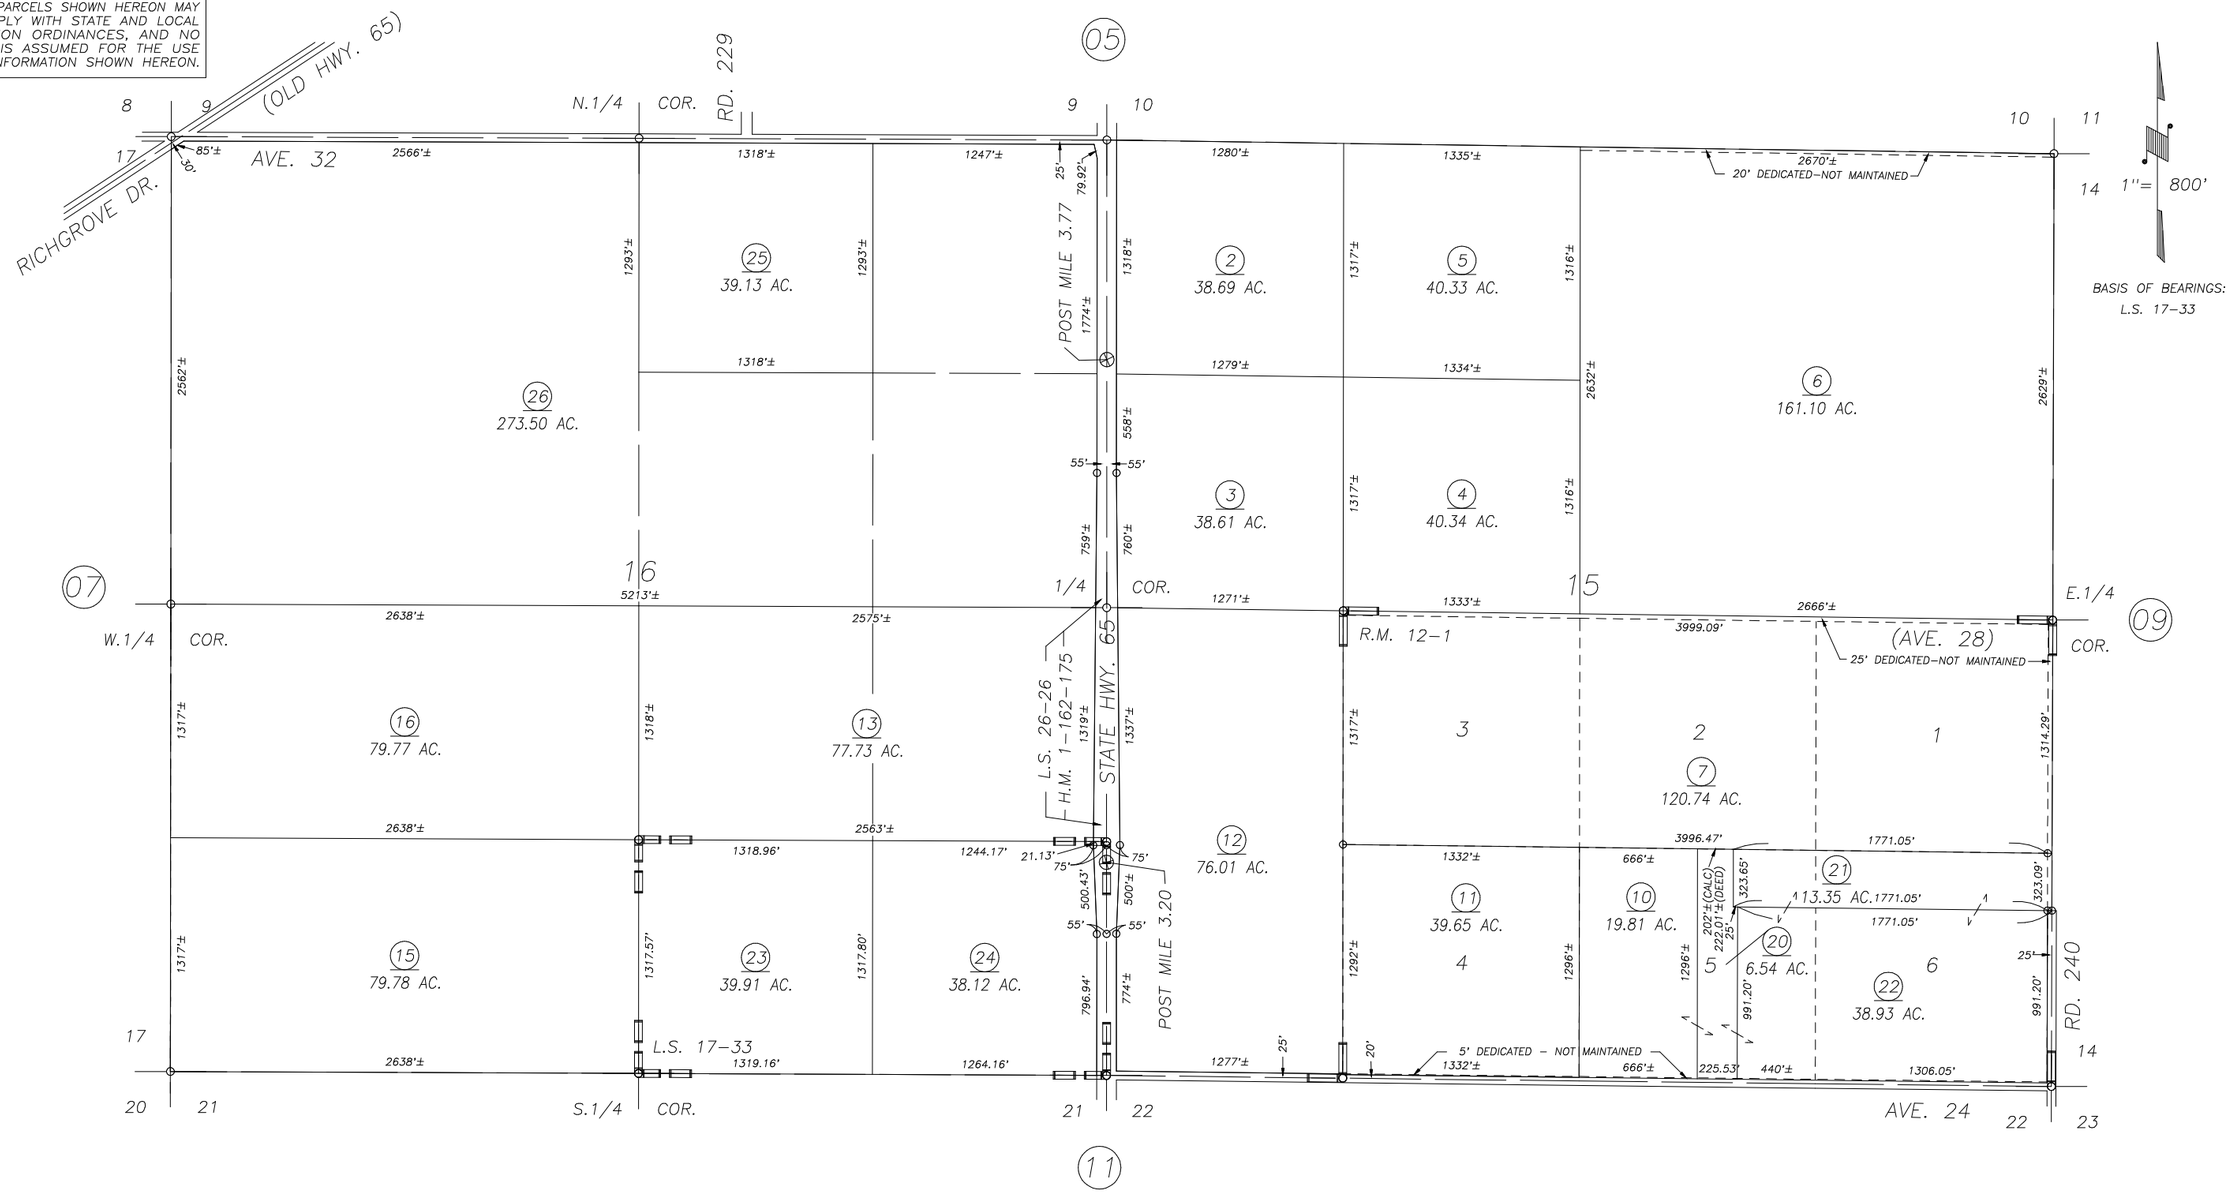


POR. G. A. HART'S SUB. NO. 1, R.M. 12–1
RECORD OF SURVEY, L.S. 17–33
POR. RECORD OF SURVEY, L.S. 26–26 (CTR. LN. STATE HWY. 65)
POR. STATE HWY. 65, H.M. 1–162 TO 175

VICINITY OF DUCOR
ASSESSOR'S MAPS BK. 339 , PG. 08
COUNTY OF TULARE, CALIFORNIA, U.S.A.

NOTE: Assessor's Parcel Numbers Shown in Circles (1)
Assessor's Block Numbers Shown in Elipses (123)

| REVISION | DATE | TECH |
|---|---|---|
| 2003–0083600 | 09/09/2005 | KMS |