POR. SEC. 31, & ALL SEC. 32, T.24S., R.27E., M.D.B.&M.

TAX CODE AREA 339-18

130-002

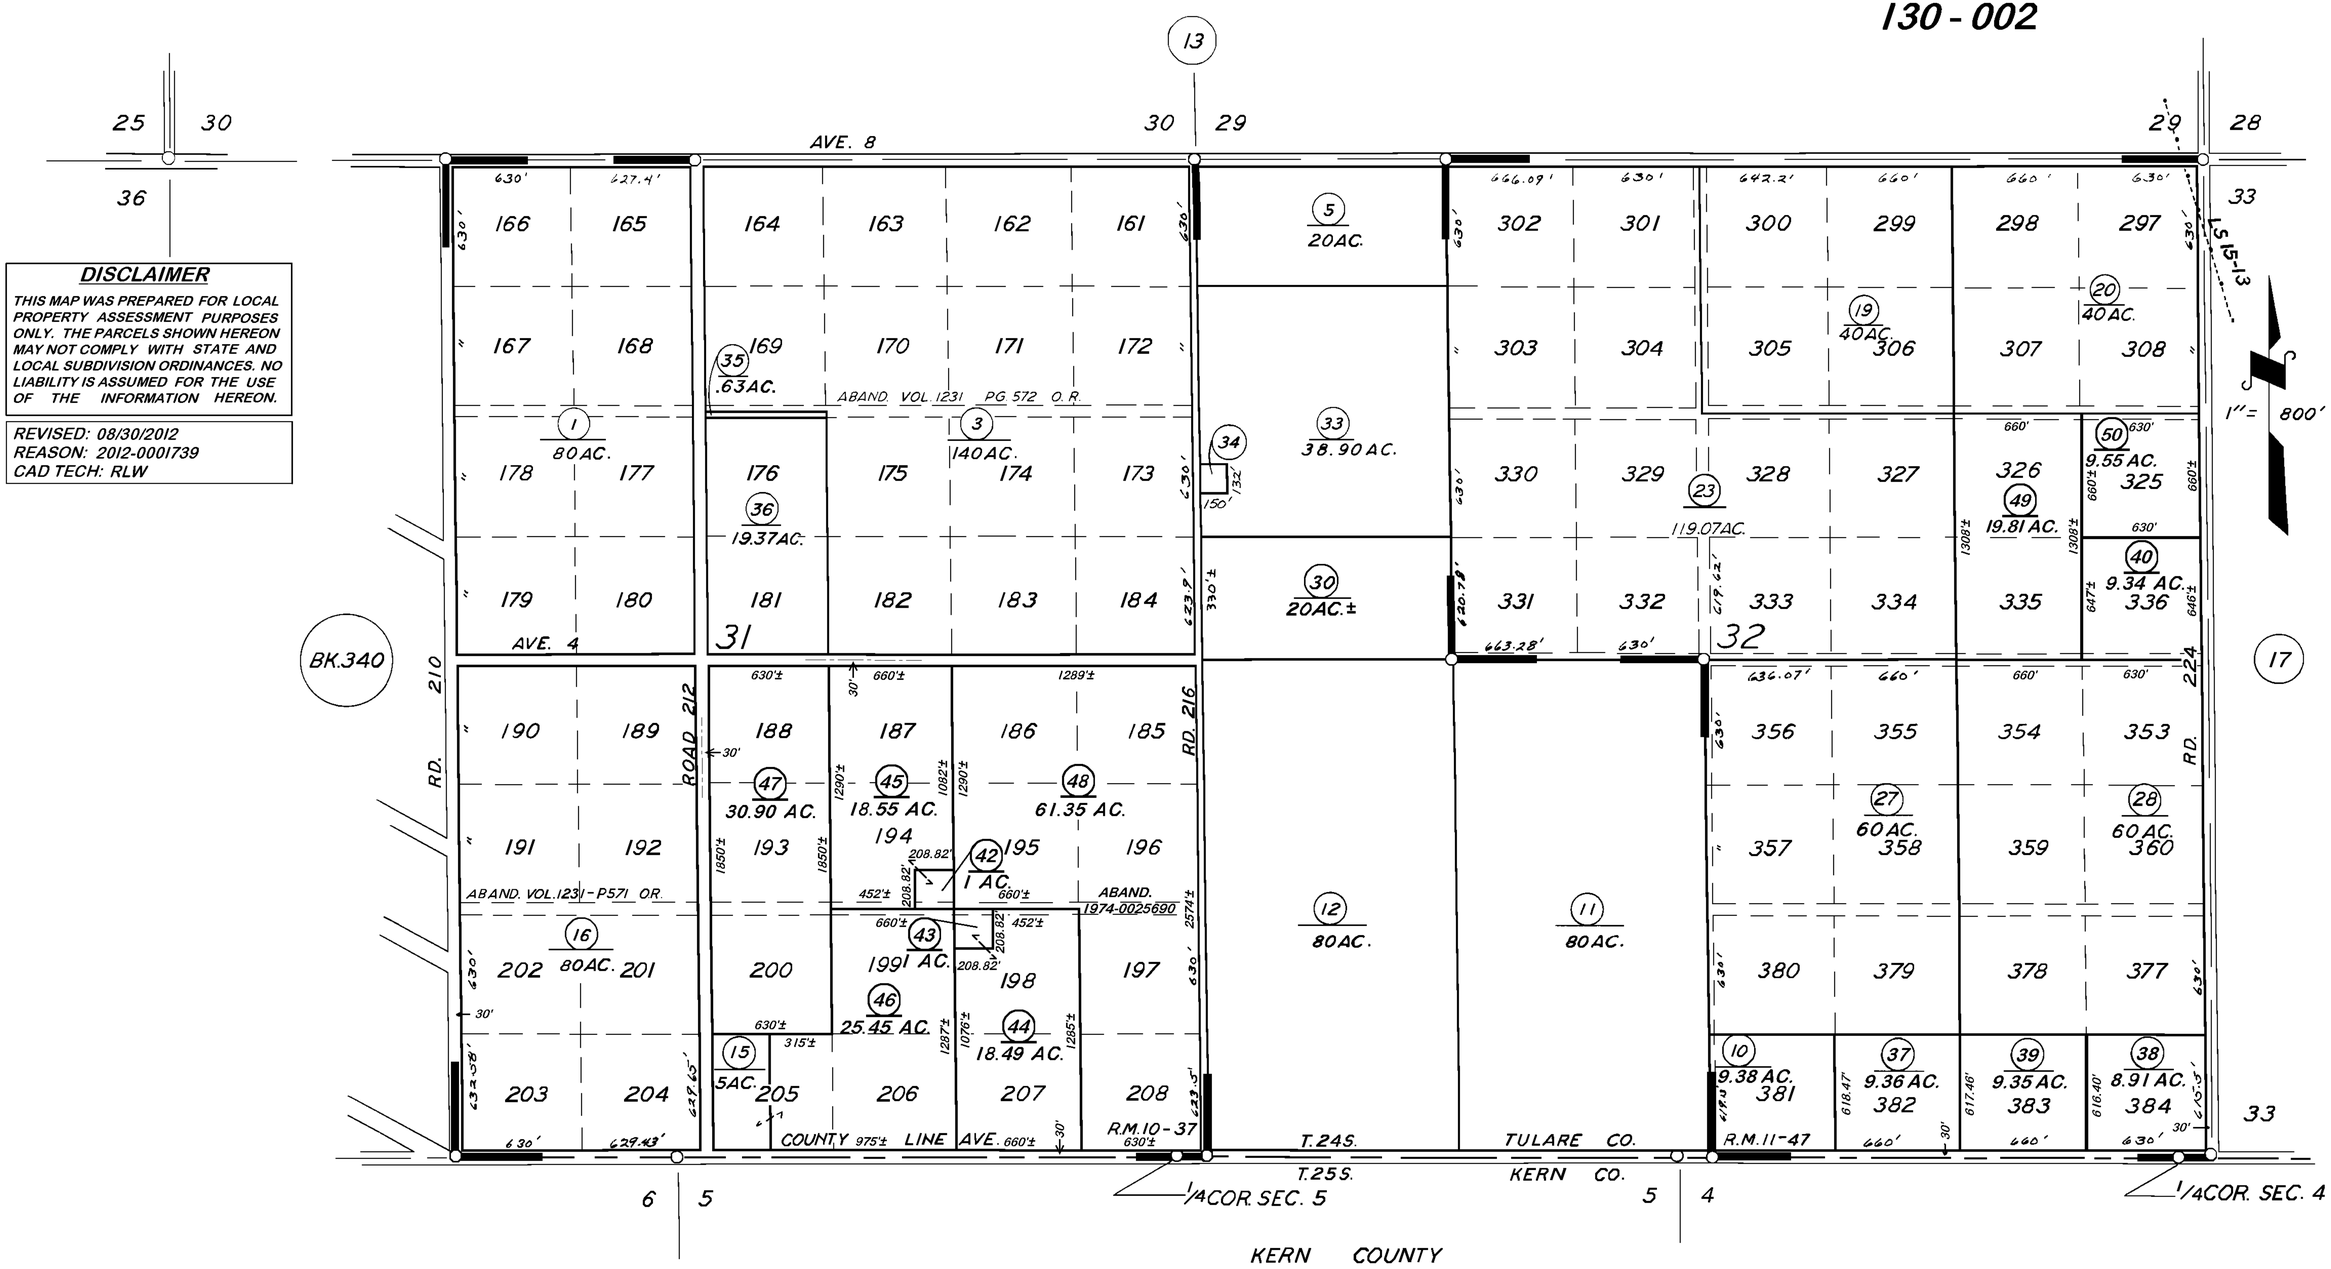

POR. RECORD OF SURVEY, L.S. 15-13
POR. RICHGROVE LD. CO'S. COL. TR. SUB. 2, R.M. 10-37
POR. RICHGROVE LD. CO'S. COL. TR. SUB. 4, R.M. 11-47

KERN COUNTY

VICINITY OF RICHGROVE

ASSESSOR'S MAPS BK. 339, PG. 18.

COUNTY OF TULARE, CALIF.

NOTE — ASSESSOR'S BLOCK NUMBERS SHOWN IN ELLIPSES
ASSESSOR'S PARCEL NUMBERS SHOWN IN CIRCLES