**DISCLAIMER**

*THIS MAP WAS PREPARED FOR LOCAL PROPERTY ASSESSMENT PURPOSES ONLY. THE PARCELS SHOWN HEREON MAY NOT COMPLY WITH STATE AND LOCAL SUBDIVISION ORDINANCES. NO LIABILITY IS ASSUMED FOR THE USE OF THE INFORMATION HEREON.*

REVISED: 10/31/2008
REASON: 2006-0065874
CAD TECH: MLC

# W 1/2 OF NW 1/4 OF SEC. 31, T.24S., R.27E., M.D.B. & M.

TAX CODE AREA 340-02
130-005

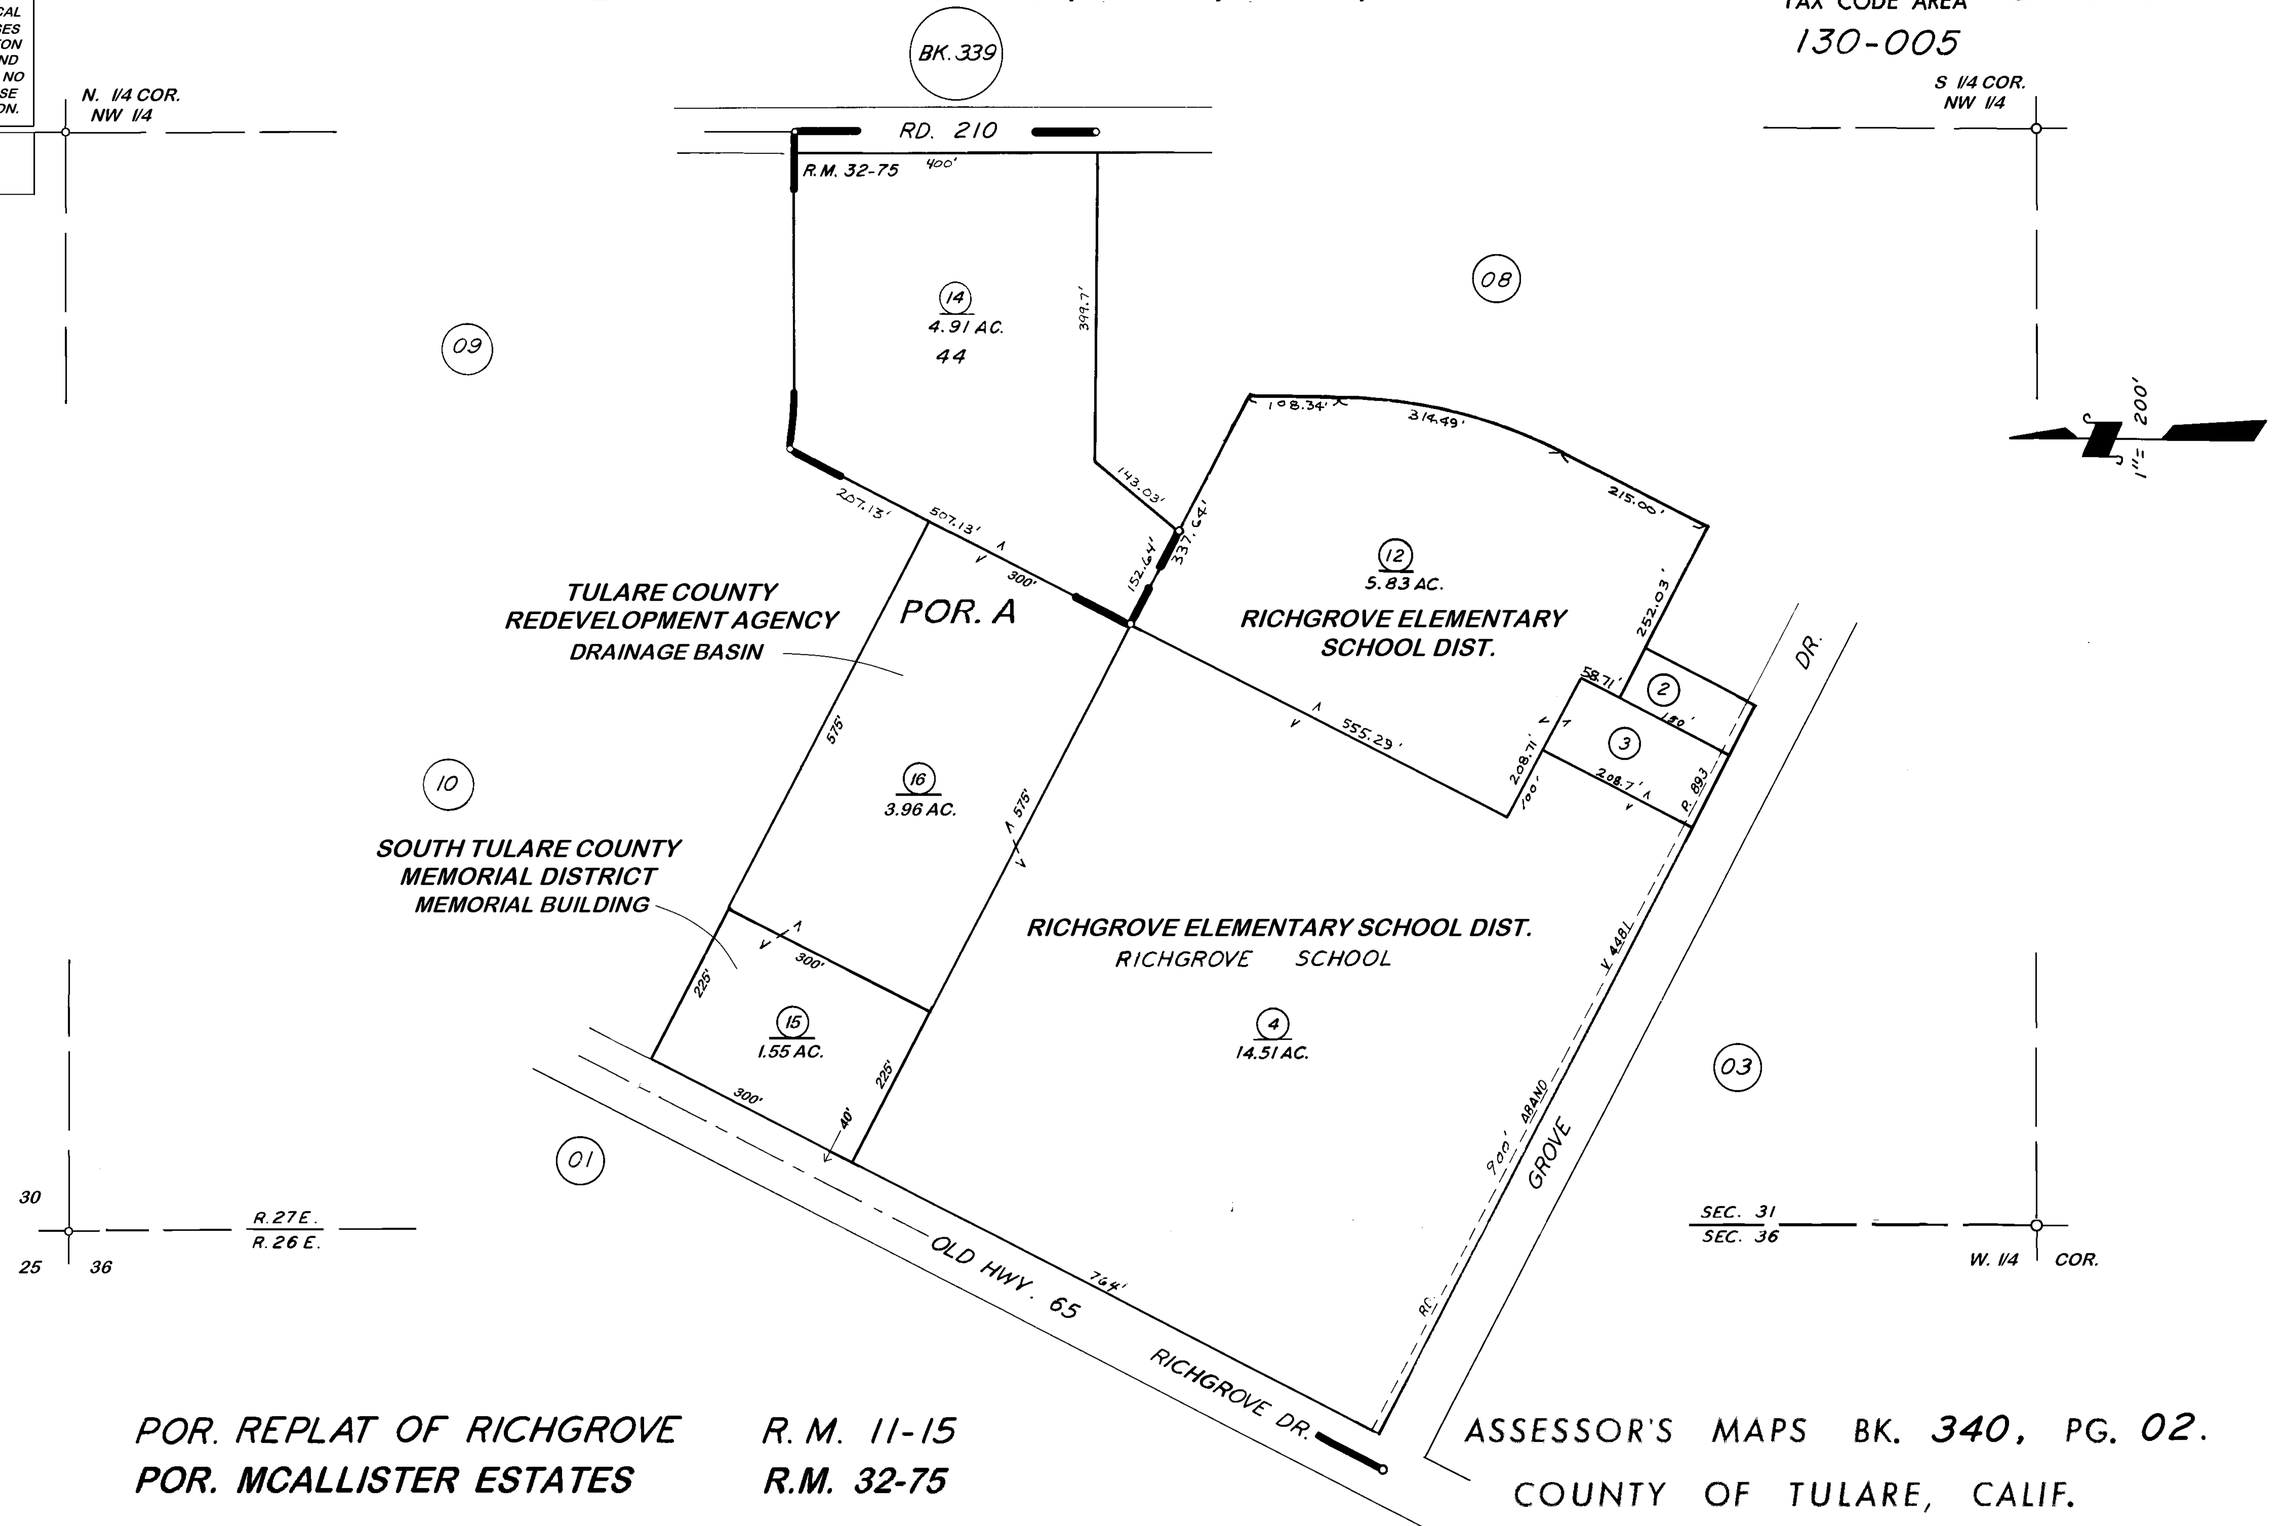


POR. REPLAT OF RICHGROVE R. M. 11-15
POR. MCALLISTER ESTATES R.M. 32-75

ASSESSOR'S MAPS BK. 340, PG. 02.
COUNTY OF TULARE, CALIF.

NOTE ASSESSOR'S BLOCK NUMBERS SHOWN IN ELLIPSES
ASSESSOR'S PARCEL NUMBERS SHOWN IN CIRCLES