DISCLAIMER

THIS MAP WAS PREPARED FOR LOCAL PROPERTY ASSESSMENT PURPOSES ONLY. THE PARCELS SHOWN HEREON MAY NOT COMPLY WITH STATE AND LOCAL SUBDIVISION ORDINANCES. NO LIABILITY IS ASSUMED FOR THE USE OF THE INFORMATION HEREON.

REVISED: 03/01/2010
REASON: 2005-0138729
CAD TECH: ASG

S½ SEC. 36, T.24S., R.26E., M.D.B.&M.

TAX CODE AREA
130-002
130-004
130-005

340-07

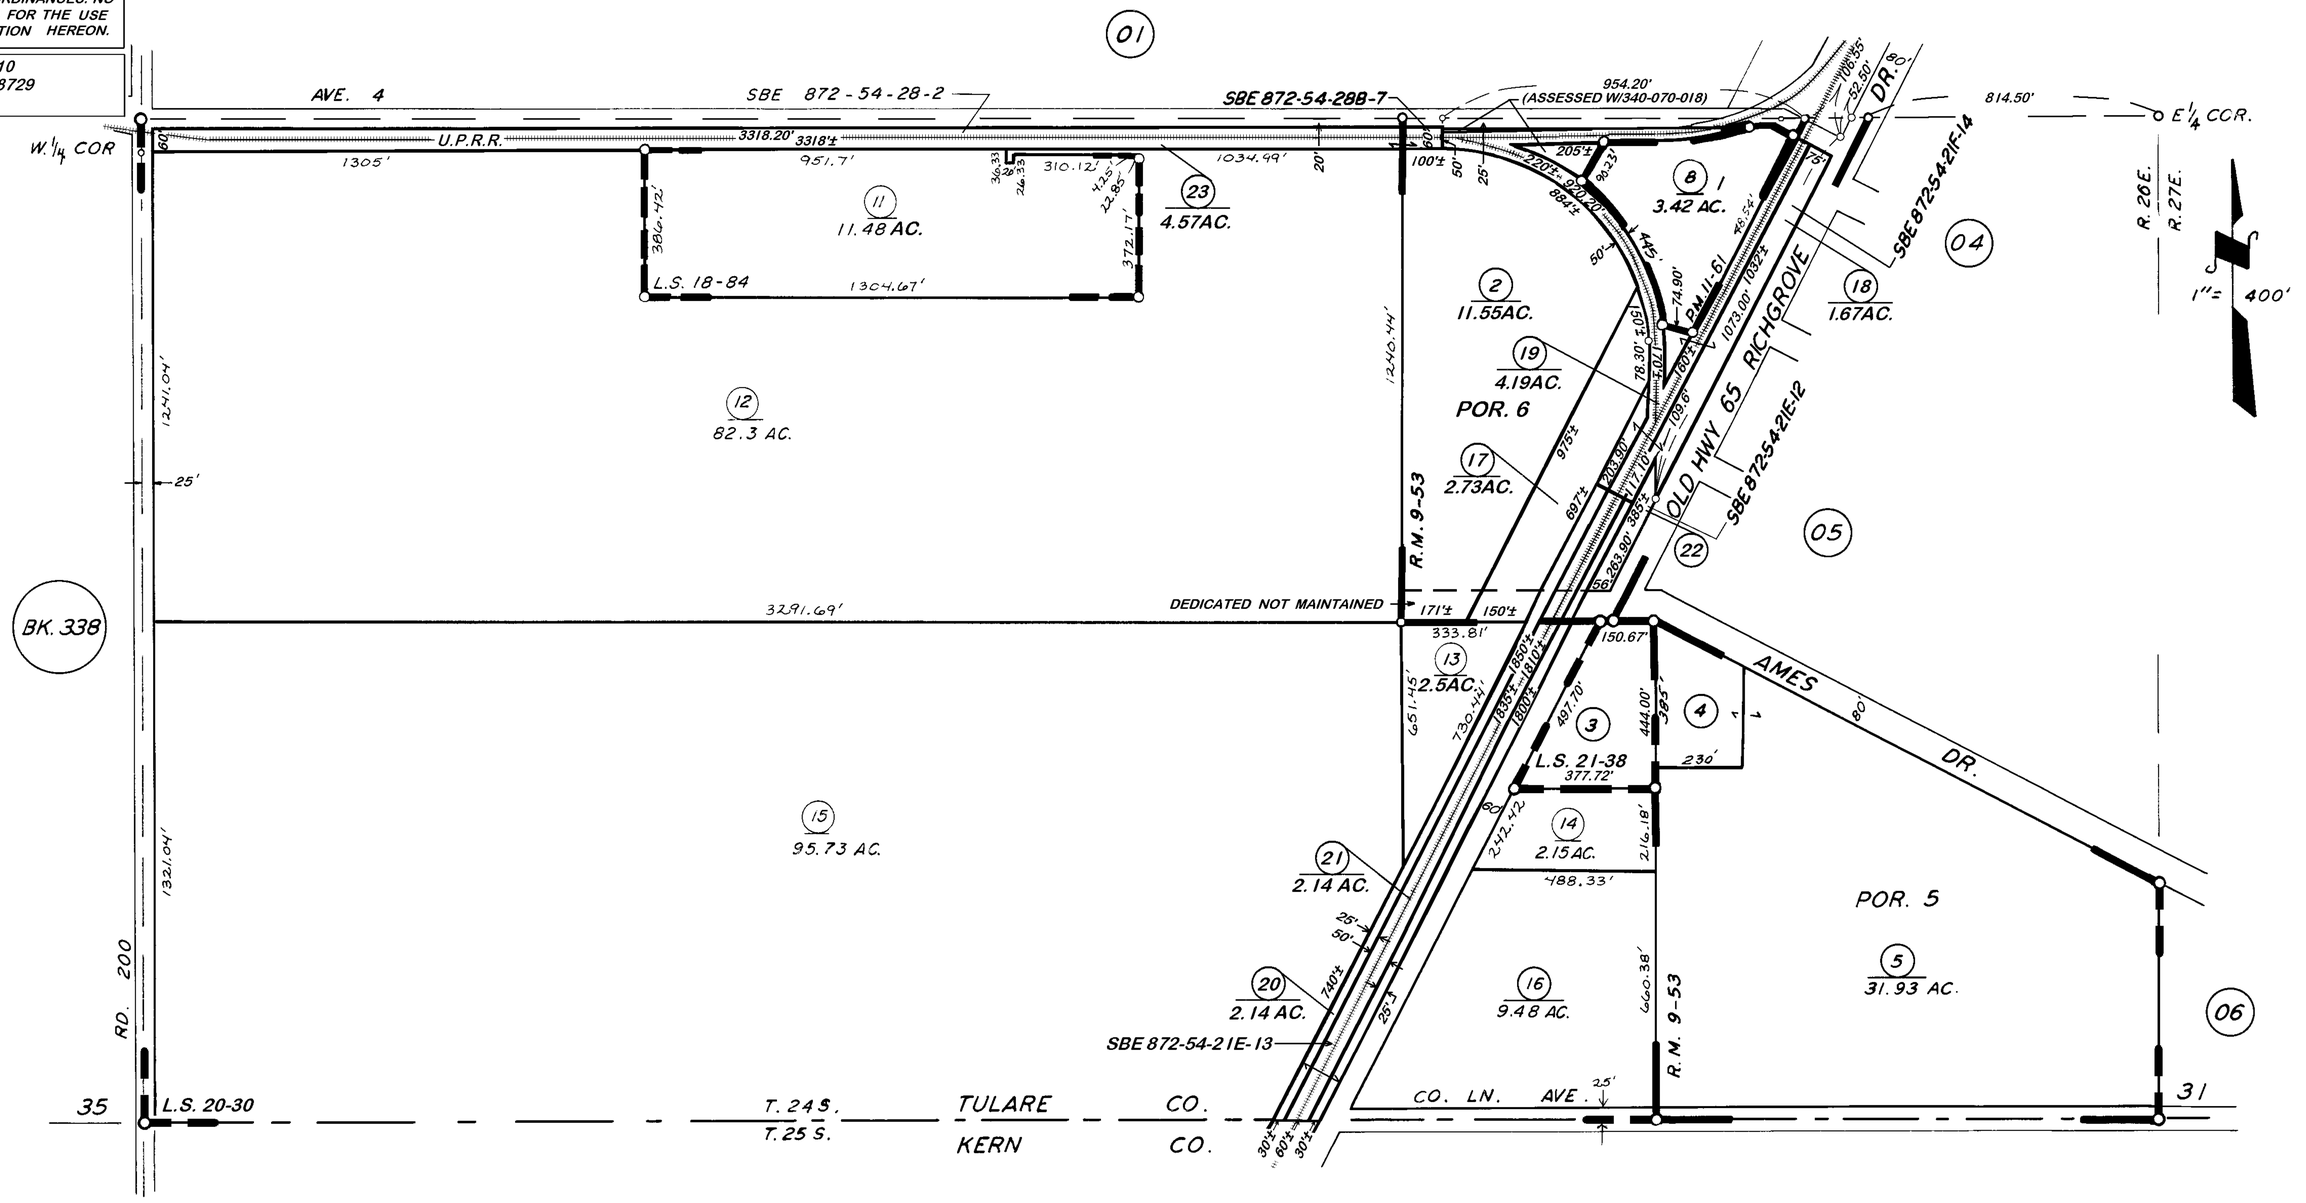

POR. OF RICHGROVE (OLD PLAT), R. M. 9-53
PARCEL MAP 1060, P.M. 11-61
RECORD OF SURVEY, L.S. 18-84
POR. RECORD OF SURVEY, L.S. 20-30
RECORD OF SURVEY, L.S. 21-38

VICINITY OF RICHGROVE

ASSESSOR'S MAPS BK. **340**, PG. **07**.

COUNTY OF TULARE, CALIF.

NOTE -- ASSESSOR'S BLOCK NUMBERS SHOWN IN ELLIPSES
ASSESSOR'S PARCEL NUMBERS SHOWN IN CIRCLES