S1/2 OF SE1/4 OF SE1/4 SEC.25, T.24S., R.30E., M.D.B.&M.

Tax Area Codes 344-14
074-002
111-001

DISCLAIMER

THIS MAP WAS PREPARED FOR LOCAL PROPERTY ASSESSMENT PURPOSES ONLY AND THE PARCELS SHOWN HEREON MAY NOT COMPLY WITH STATE AND LOCAL SUBDIVISION ORDINANCES, AND NO LIABILITY IS ASSUMED FOR THE USE OF THE INFORMATION SHOWN HEREON.

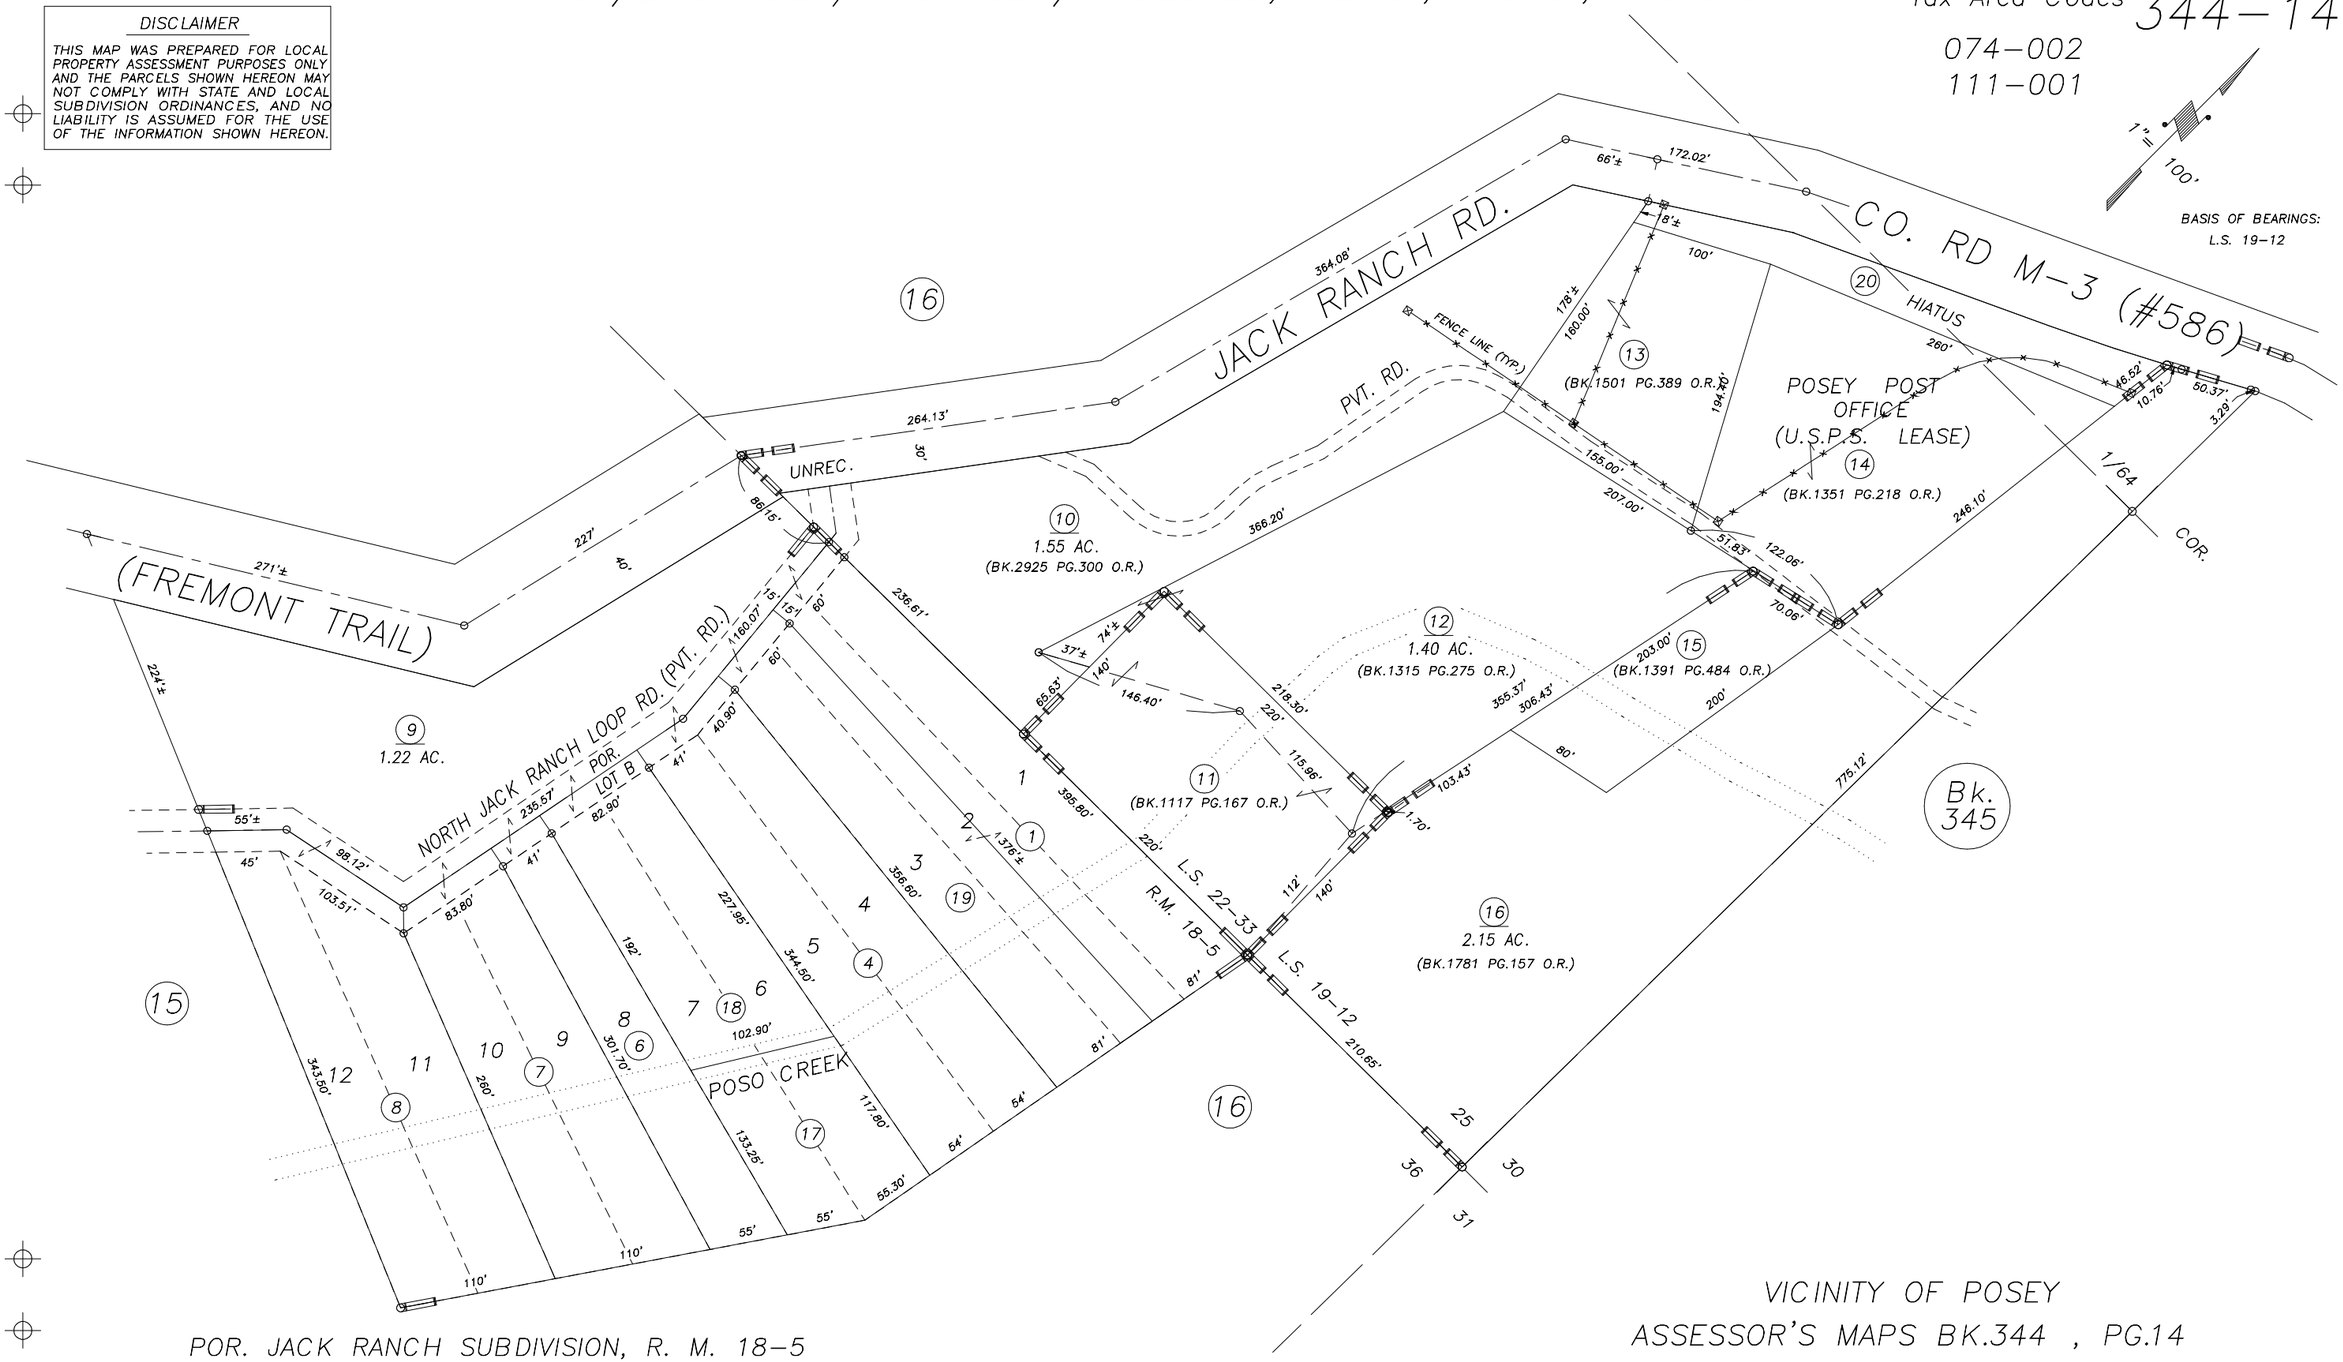

POR. JACK RANCH SUBDIVISION, R. M. 18-5
MICHAELS-CONKLIN SURVEY, UNREC.
POR. RECORD OF SURVEY, L.S. 19-12
RECORD OF SURVEY, L.S. 22-33

VICINITY OF POSEY
ASSESSOR'S MAPS BK.344 , PG.14
COUNTY OF TULARE, CALIFORNIA, U.S.A.

NOTE: Assessor's Parcel Numbers Shown in Circles (1)
Assessor's Block Numbers Shown in Elipses (123)

1997-0021359	08/12/2010	KMS
REVISION	DATE	TECH