DISCLAIMER

THIS MAP WAS PREPARED FOR LOCAL PROPERTY ASSESSMENT PURPOSES ONLY. THE PARCELS SHOWN HEREON MAY NOT COMPLY WITH STATE AND LOCAL SUBDIVISION ORDINANCES. NO LIABILITY IS ASSUMED FOR THE USE OF THE INFORMATION HEREON.

REVISED: 11/17/2012
REASON: 2011-0046926
TECHNICIAN: NFL

SECS. 1 TO 3, & 10 TO 12, T.15S., R.25E., M.D.B.&M.

TAX CODE AREA
77-000
68-022

05-02

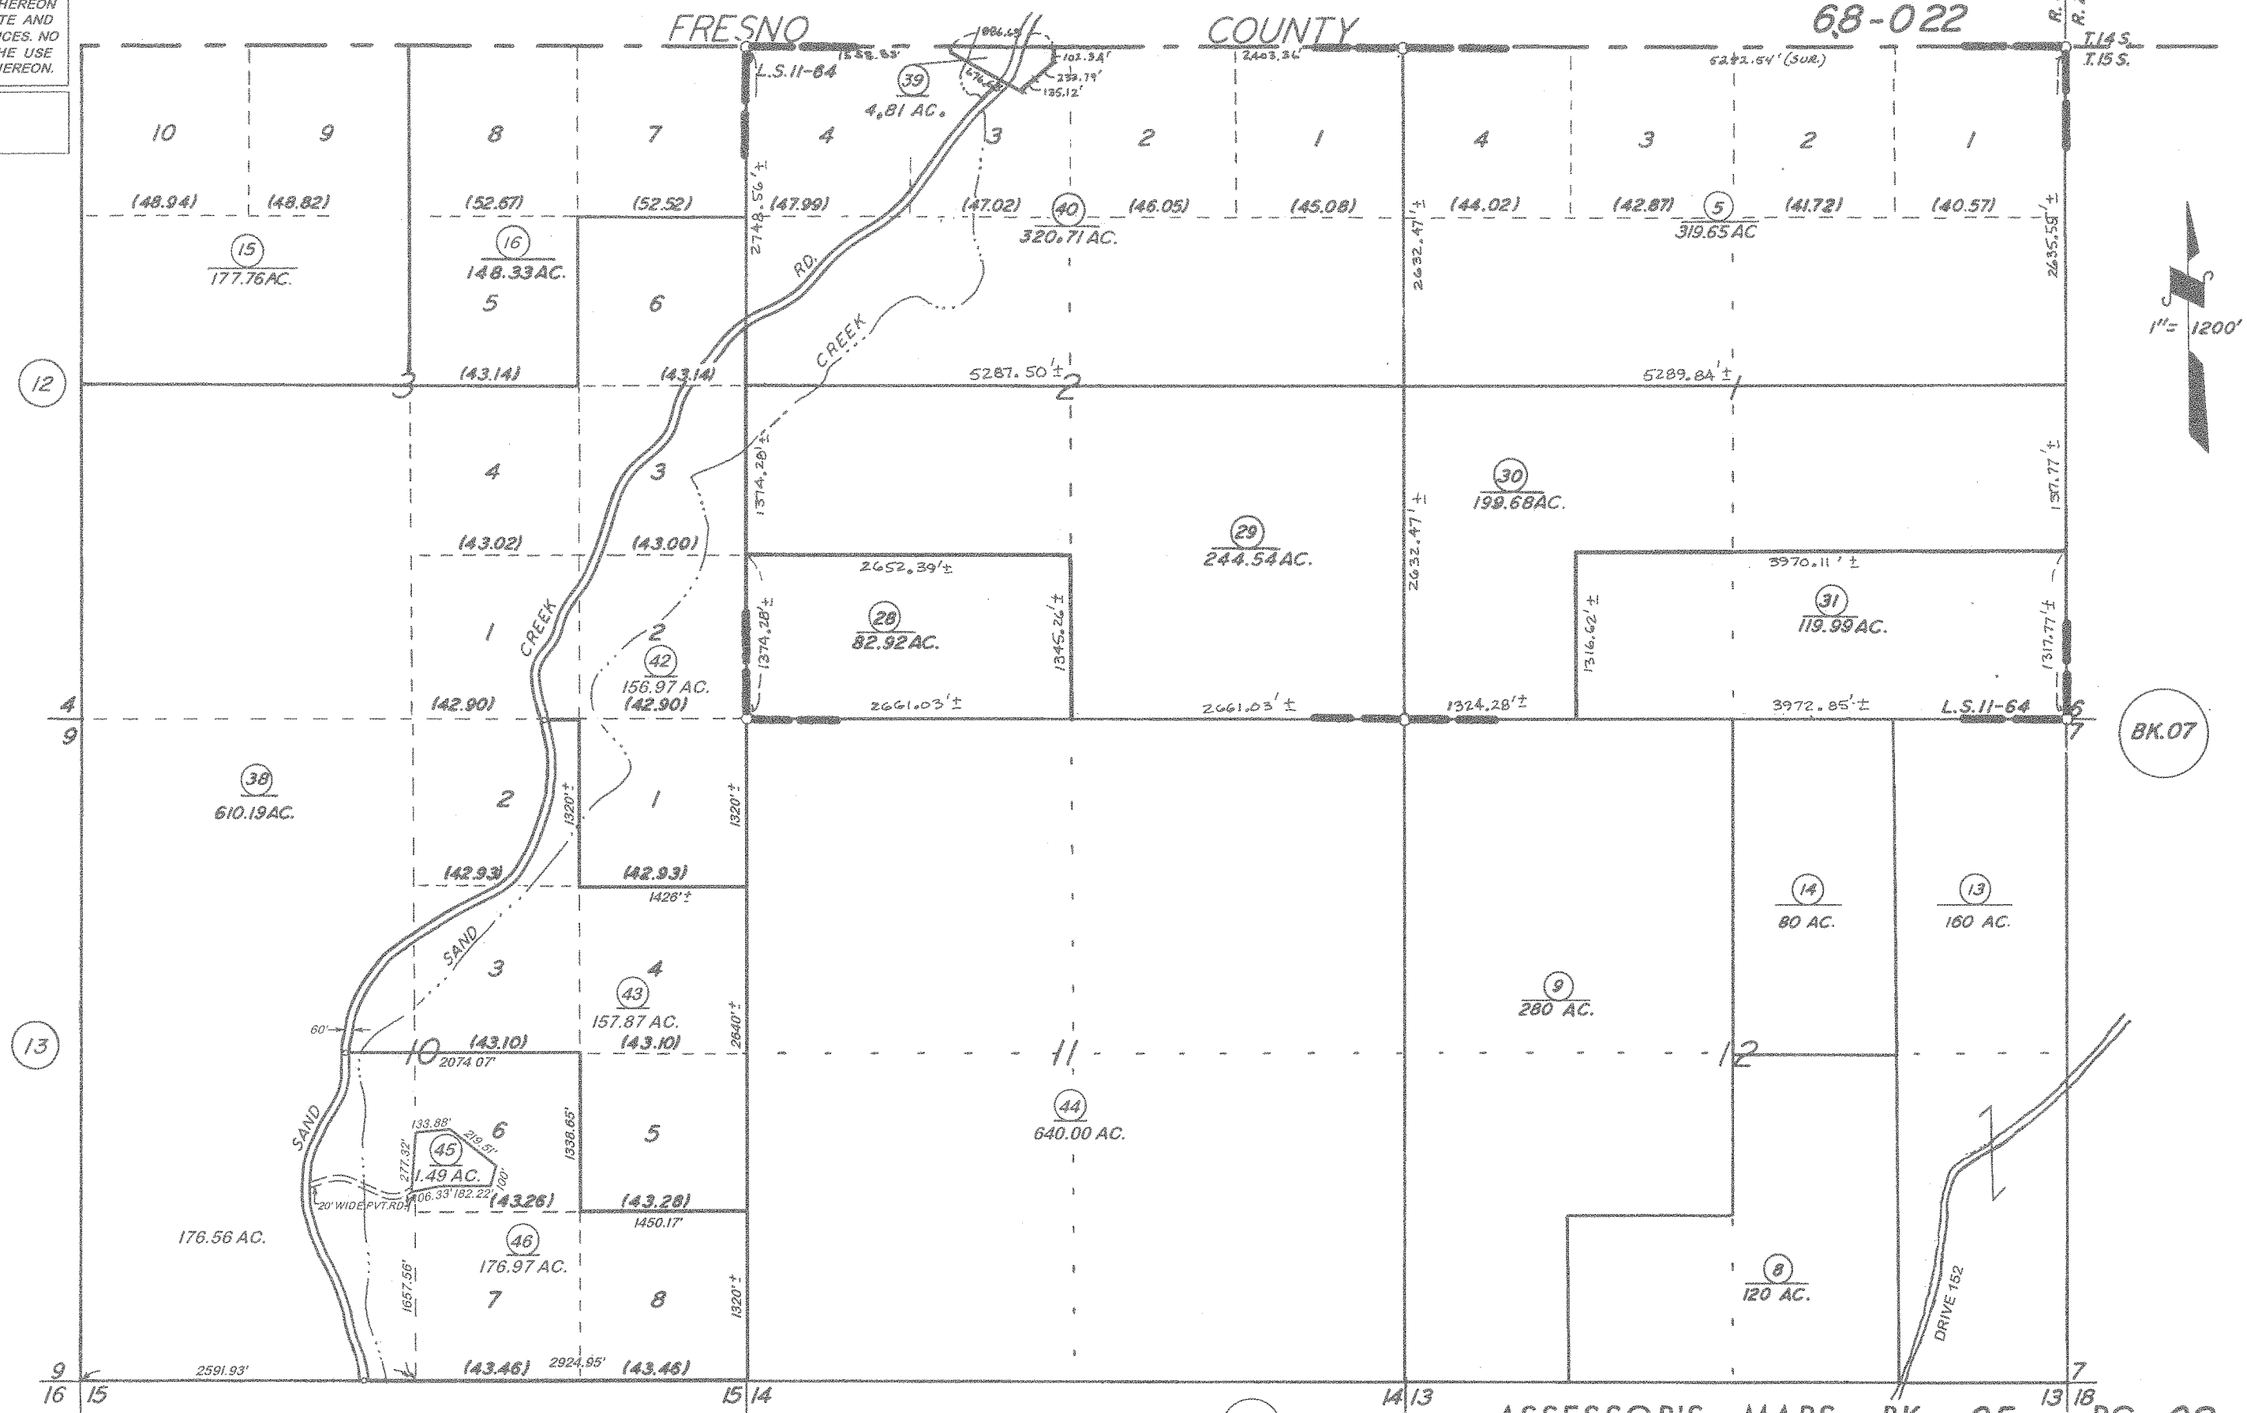

RECORD OF SURVEY, L.S.11-64

03

ASSESSOR'S MAPS BK. 05, PG. 02
COUNTY OF TULARE, CALIF.

NOTE — ASSESSOR'S BLOCK NUMBERS SHOWN IN ELLIPSES
ASSESSOR'S PARCEL NUMBERS SHOWN IN CIRCLES