DISCLAIMER

THIS MAP WAS PREPARED FOR LOCAL PROPERTY ASSESSMENT PURPOSES ONLY AND THE PARCELS SHOWN HEREON MAY NOT COMPLY WITH STATE AND LOCAL SUBDIVISION ORDINANCES, AND NO LIABILITY IS ASSUMED FOR THE USE OF THE INFORMATION SHOWN HEREON.

SECTION 21, E 1/2 SECTION 20, POR. N 1/2 SECTIONS 28 & 29, T.15S., R.25E., M.D.B. & M.

Tax Area Code 77-000

05-07

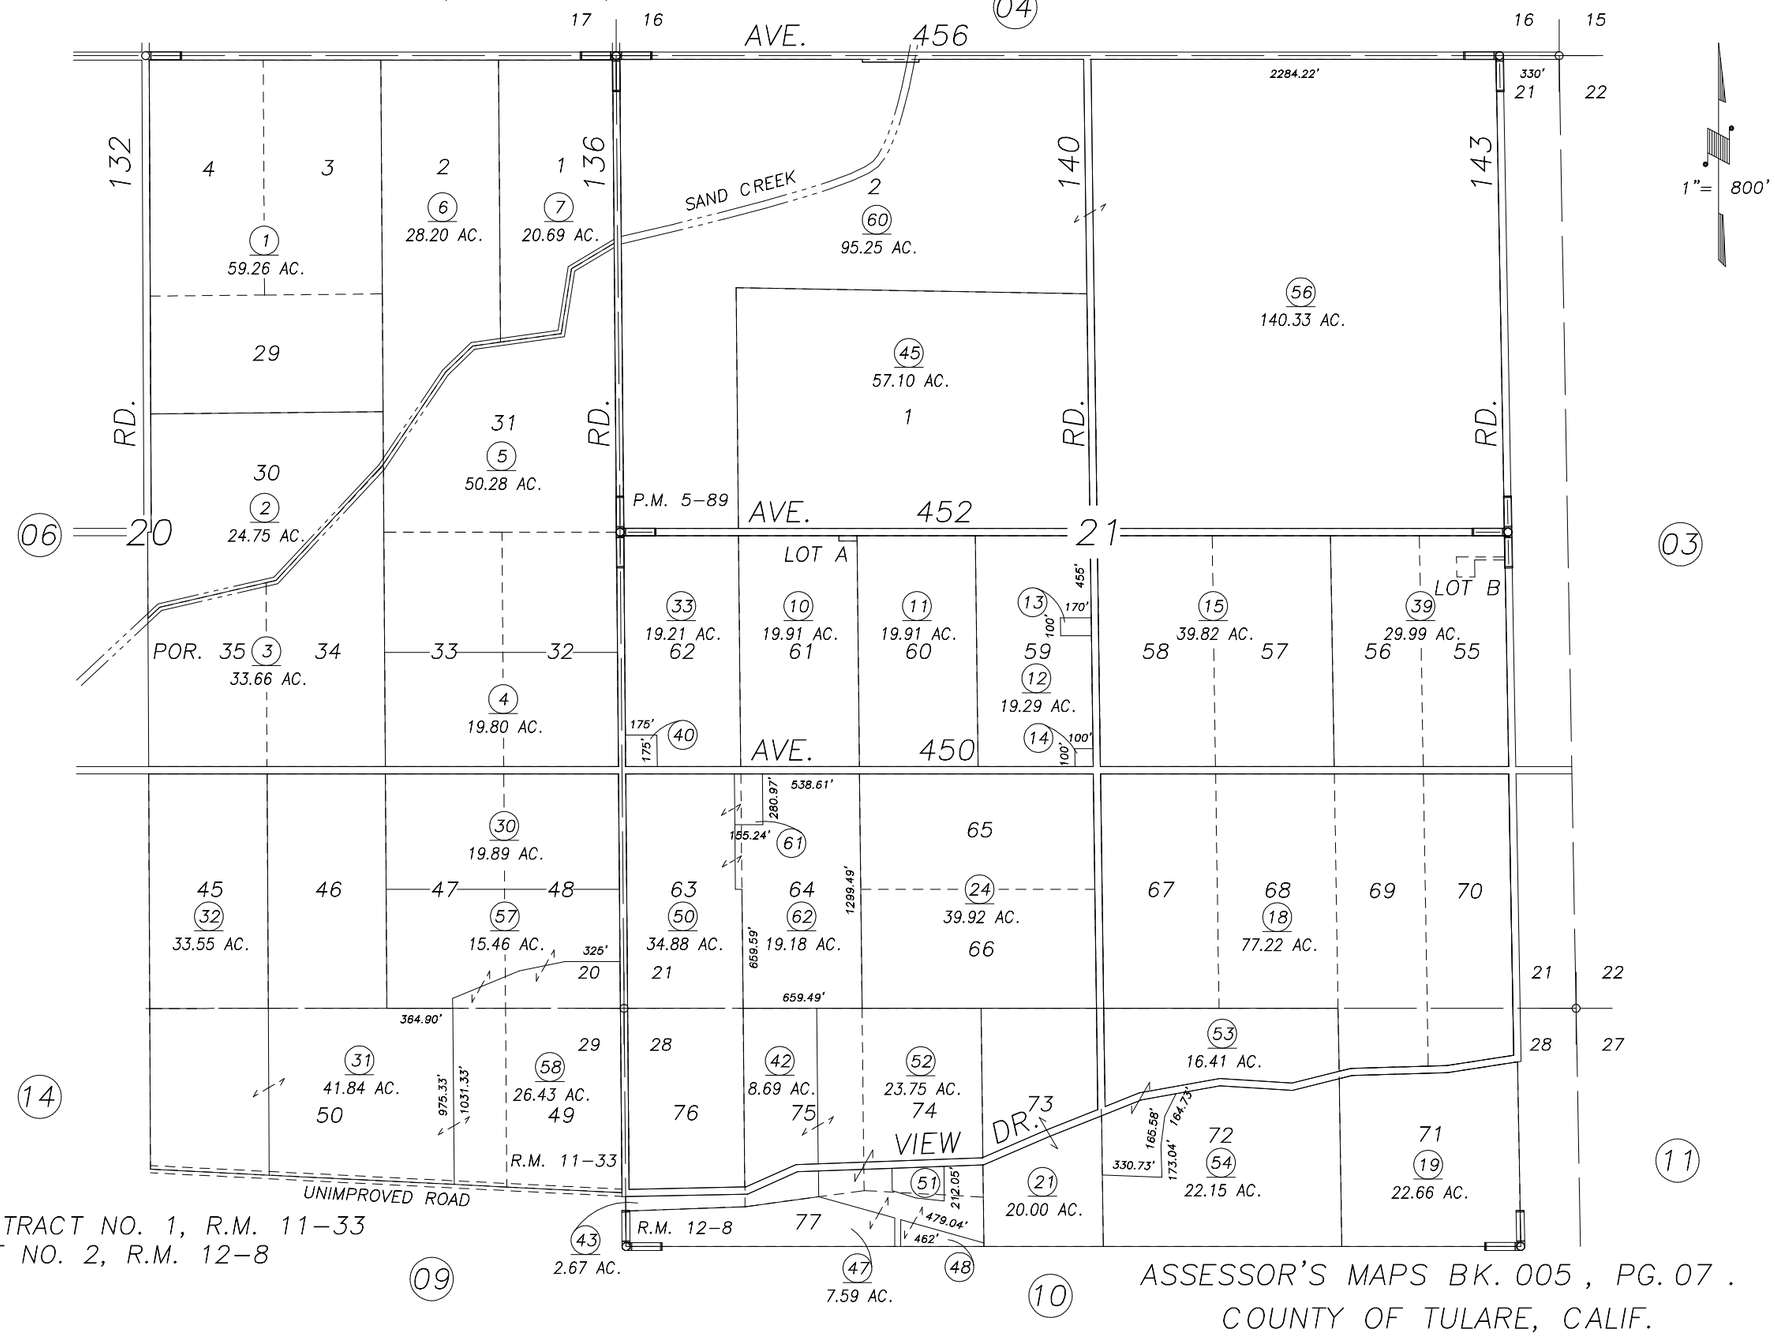

POR. MOUNTAIN VIEW CITRUS TRACT NO. 1, R.M. 11-33
MOUNTAIN VIEW CITRUS TRACT NO. 2, R.M. 12-8
PARCEL MAP 489, P.M. 5-89

ASSESSOR'S MAPS BK. 005, PG. 07.
COUNTY OF TULARE, CALIF.

97/98

NOTE: Assessor's Block Numbers Shown in Ellipses
Assessor's Parcel Numbers Shown in Circles

REVISION	DATE	BY
PPM 96-034	7/17/97	KPT