DISCLAIMER

THIS MAP WAS PREPARED FOR LOCAL PROPERTY ASSESSMENT PURPOSES ONLY AND THE PARCELS SHOWN HEREON MAY NOT COMPLY WITH STATE AND LOCAL SUBDIVISION ORDINANCES, AND NO LIABILITY IS ASSUMED FOR THE USE OF THE INFORMATION SHOWN HEREON. R & T CODE SEC. 327, 408.3, ETC.

POR. SEC. 28 & POR. SEC. 29, T.15 S., R.25 E., M.D.B. & M.

Tax Area Code 005–10
077–000
068–015

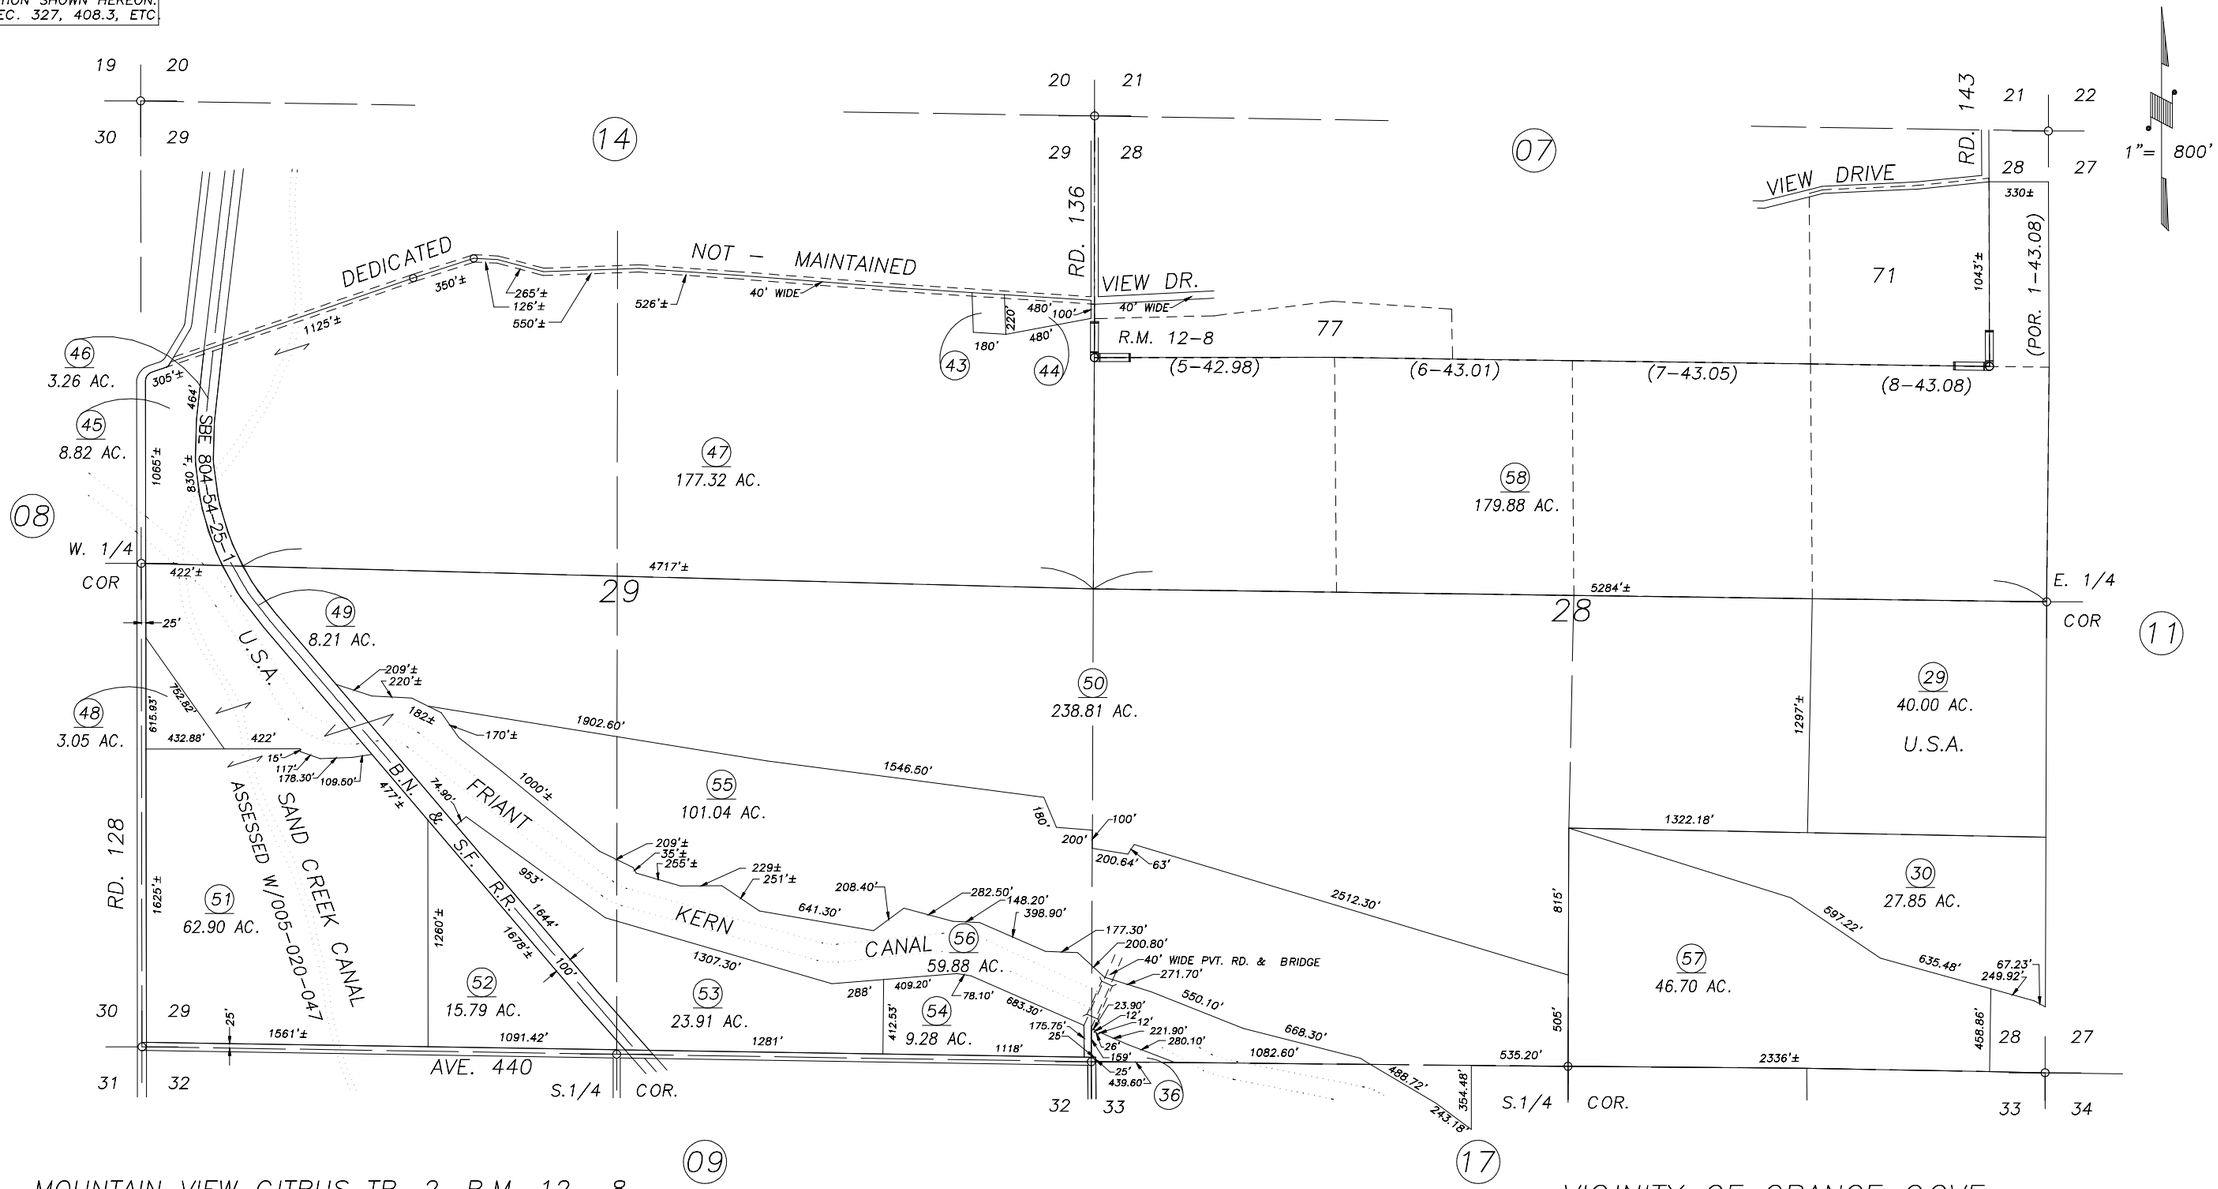

VICINITY OF ORANGE COVE
ASSESSOR'S MAPS BK.005 , PG.10
COUNTY OF TULARE, CALIFORNIA, U.S.A.

NOTE: Assessor's Parcel Numbers Shown in Circles (1)
Assessor's Block Numbers Shown in Elipses (123)

SAND CREEK CANAL	07/08/2015	KMS
REVISION	DATE	TECH