SEC.'s 34 & 35, T. 15 S., R. 25 E., M.D.B.& M.

TAX CODE AREA
068-015

05-15

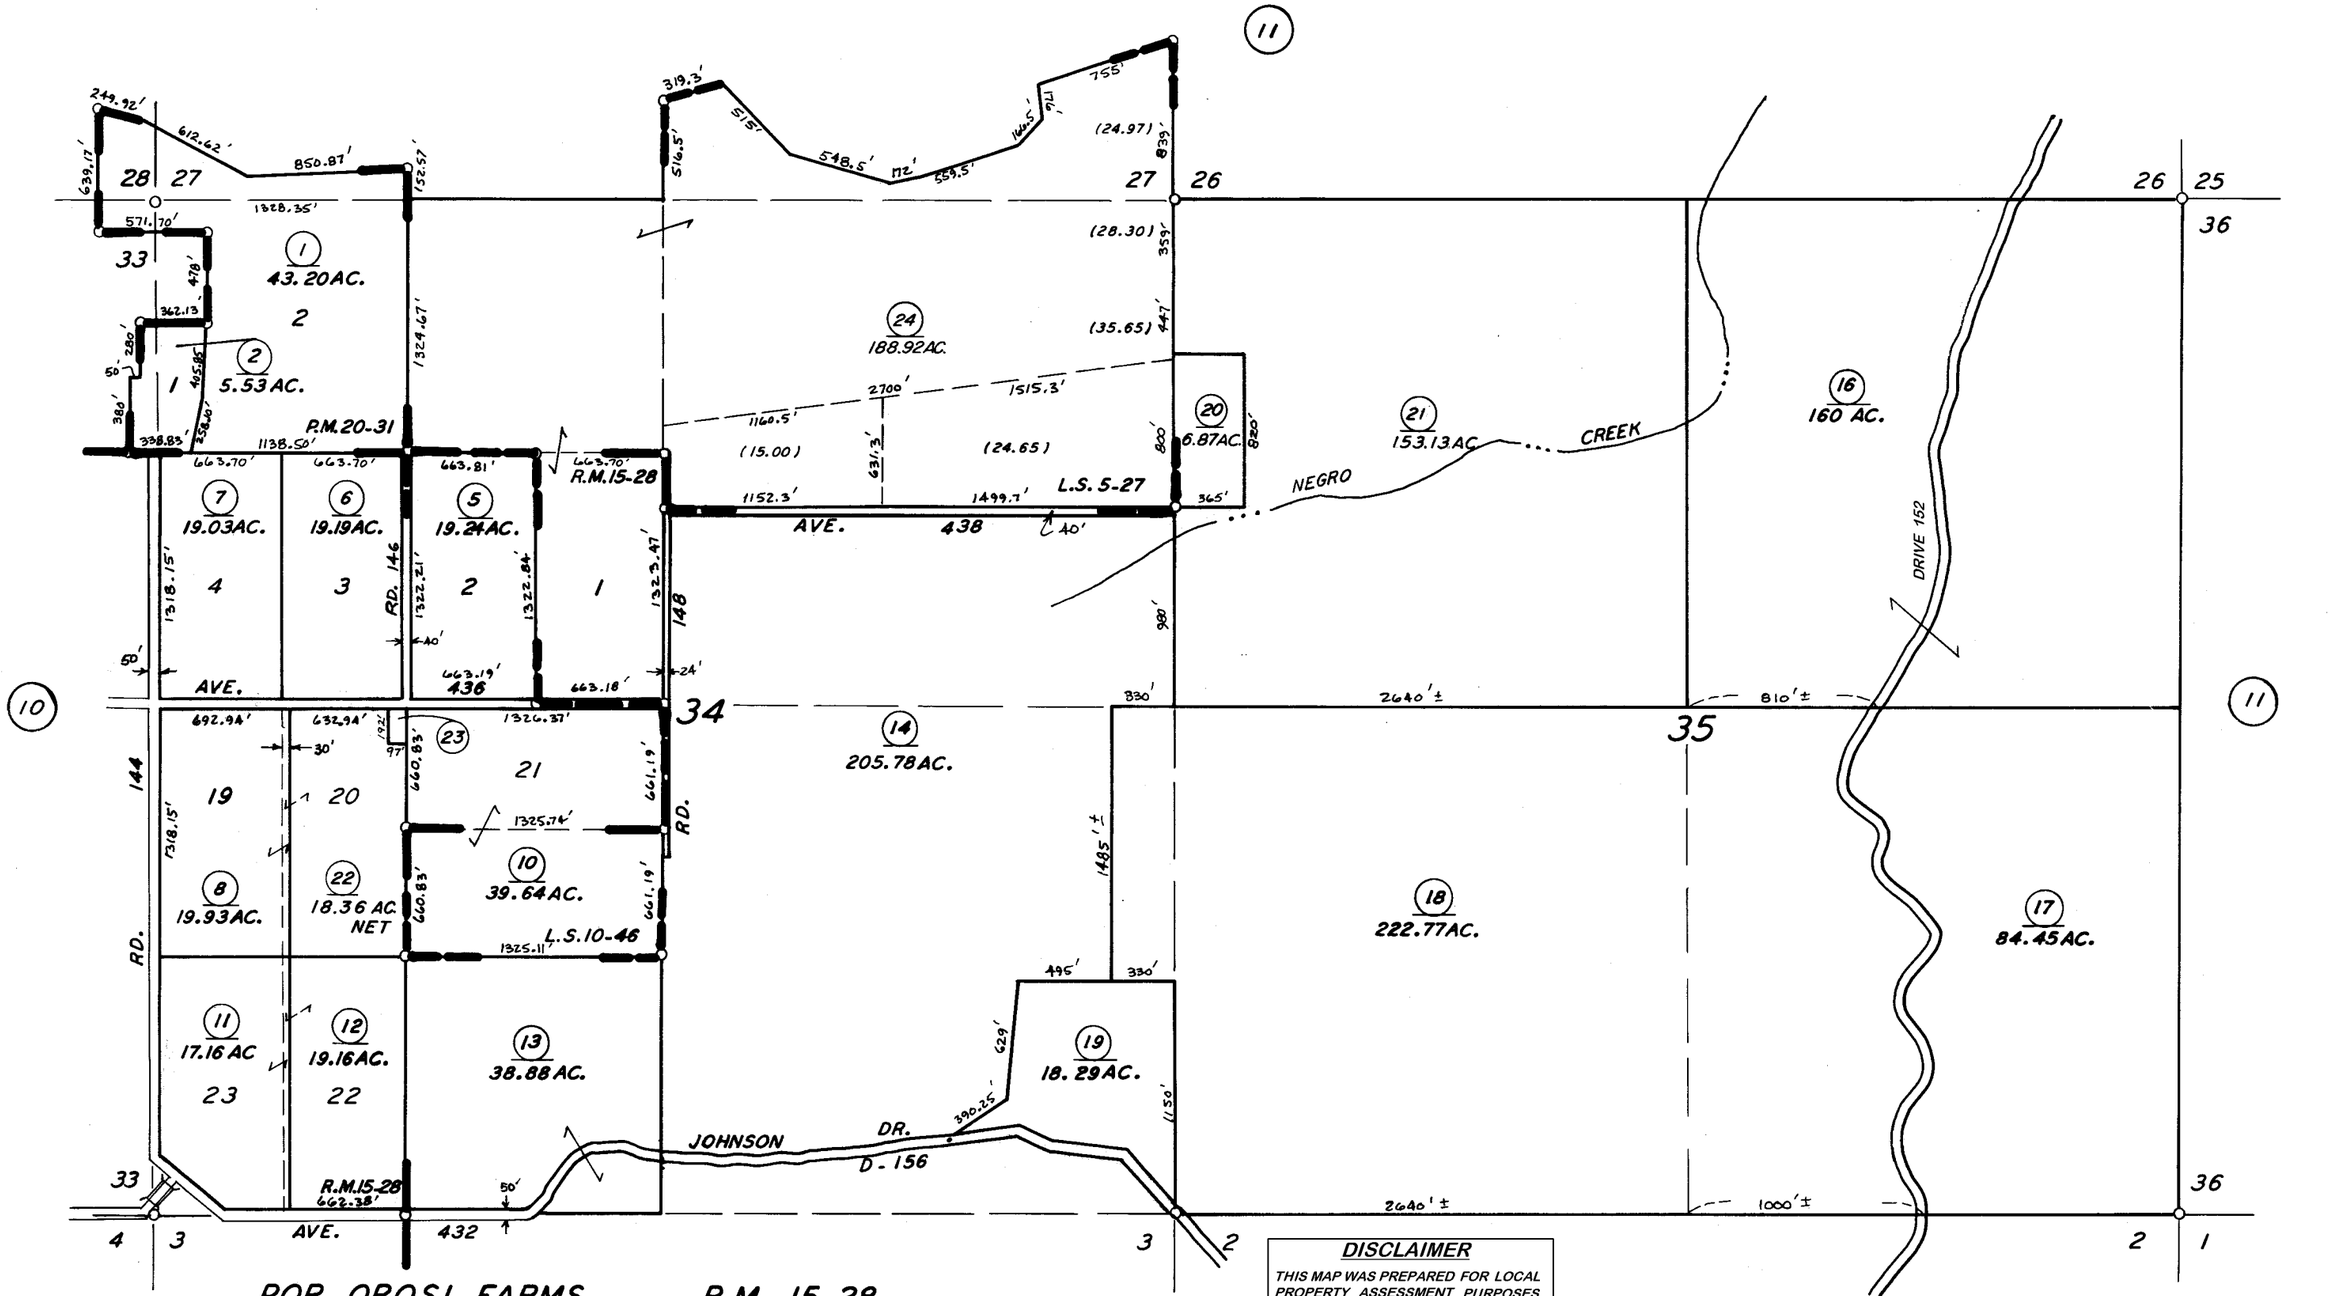

POR. OROSI FARMS, R.M. 15-28
RECORD OF SURVEY, L.S. 5-27
RECORD OF SURVEY, L.S. 10-46
PARCEL MAP 1930, P.M. 20-31

DISCLAIMER

THIS MAP WAS PREPARED FOR LOCAL PROPERTY ASSESSMENT PURPOSES ONLY. THE PARCELS SHOWN HEREON MAY NOT COMPLY WITH STATE AND LOCAL SUBDIVISION ORDINANCES. NO LIABILITY IS ASSUMED FOR THE USE OF THE INFORMATION HEREON.

REVISED: 11/28/2005
REASON: CORRECT ROAD NAME
TECHNICIAN: KMS

ASSESSOR'S MAPS BK. 05 PG. 15
COUNTY OF TULARE, CALIF.

NOTE—ASSESSOR'S BLOCK NUMBERS SHOWN IN ELLIPSES
ASSESSOR'S PARCEL NUMBERS SHOWN IN CIRCLES