DISCLAIMER

THIS MAP WAS PREPARED FOR LOCAL PROPERTY ASSESSMENT PURPOSES ONLY. THE PARCELS SHOWN HEREON MAY NOT COMPLY WITH STATE AND LOCAL SUBDIVISION ORDINANCES. NO LIABILITY IS ASSUMED FOR THE USE OF THE INFORMATION HEREON.

REVISED: 08/15/2013
REASON: 2013-0010252
TECHNICIAN: ASG

SEC'S. 25, 26, 27, 34, 35 & 36 T.15S., R.26E., M.D.B.&M.

TAX CODE AREA 68-022

07-12

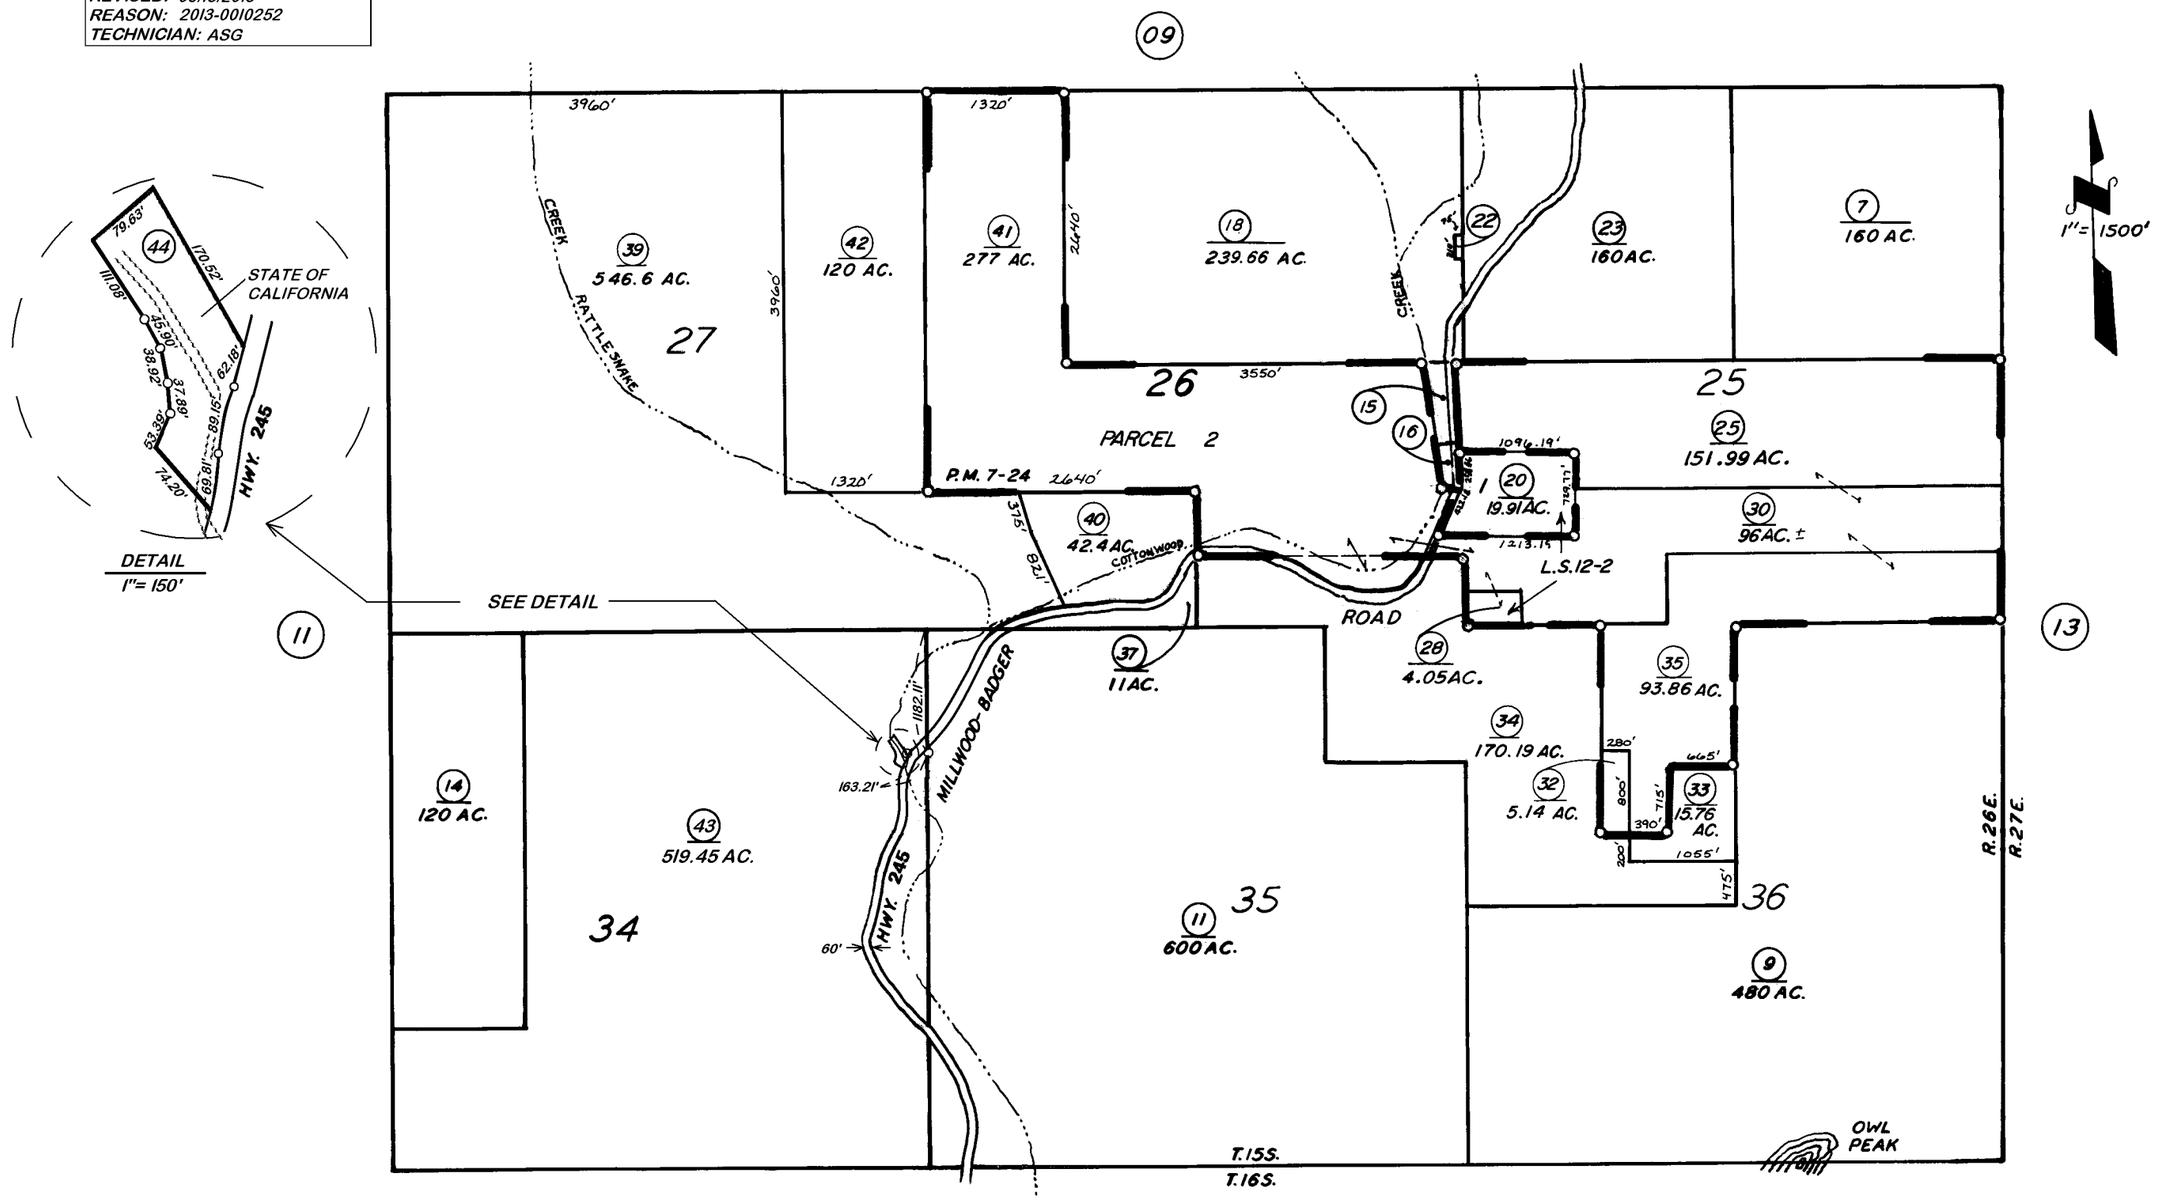

RECORD OF SURVEY, PARCEL MAP 624,

L.S. 12-2
P.M. 7-24

BK.36

ASSESSOR'S MAPS BK. 07 PG. 12

COUNTY OF TULARE, CALIF.

NOTE — ASSESSOR'S BLOCK NUMBERS SHOWN IN ELLIPSES
ASSESSOR'S PARCEL NUMBERS SHOWN IN CIRCLES