DISCLAIMER

THIS MAP WAS PREPARED FOR LOCAL PROPERTY ASSESSMENT PURPOSES ONLY AND THE PARCELS SHOWN HEREON MAY NOT COMPLY WITH STATE AND LOCAL SUBDIVISION ORDINANCES, AND NO LIABILITY IS ASSUMED FOR THE USE OF THE INFORMATION SHOWN HEREON.

SEC. 23 & 24 T.15S., R.27E., M.D.B.& M.

Tax Area Code 007–21

068–021

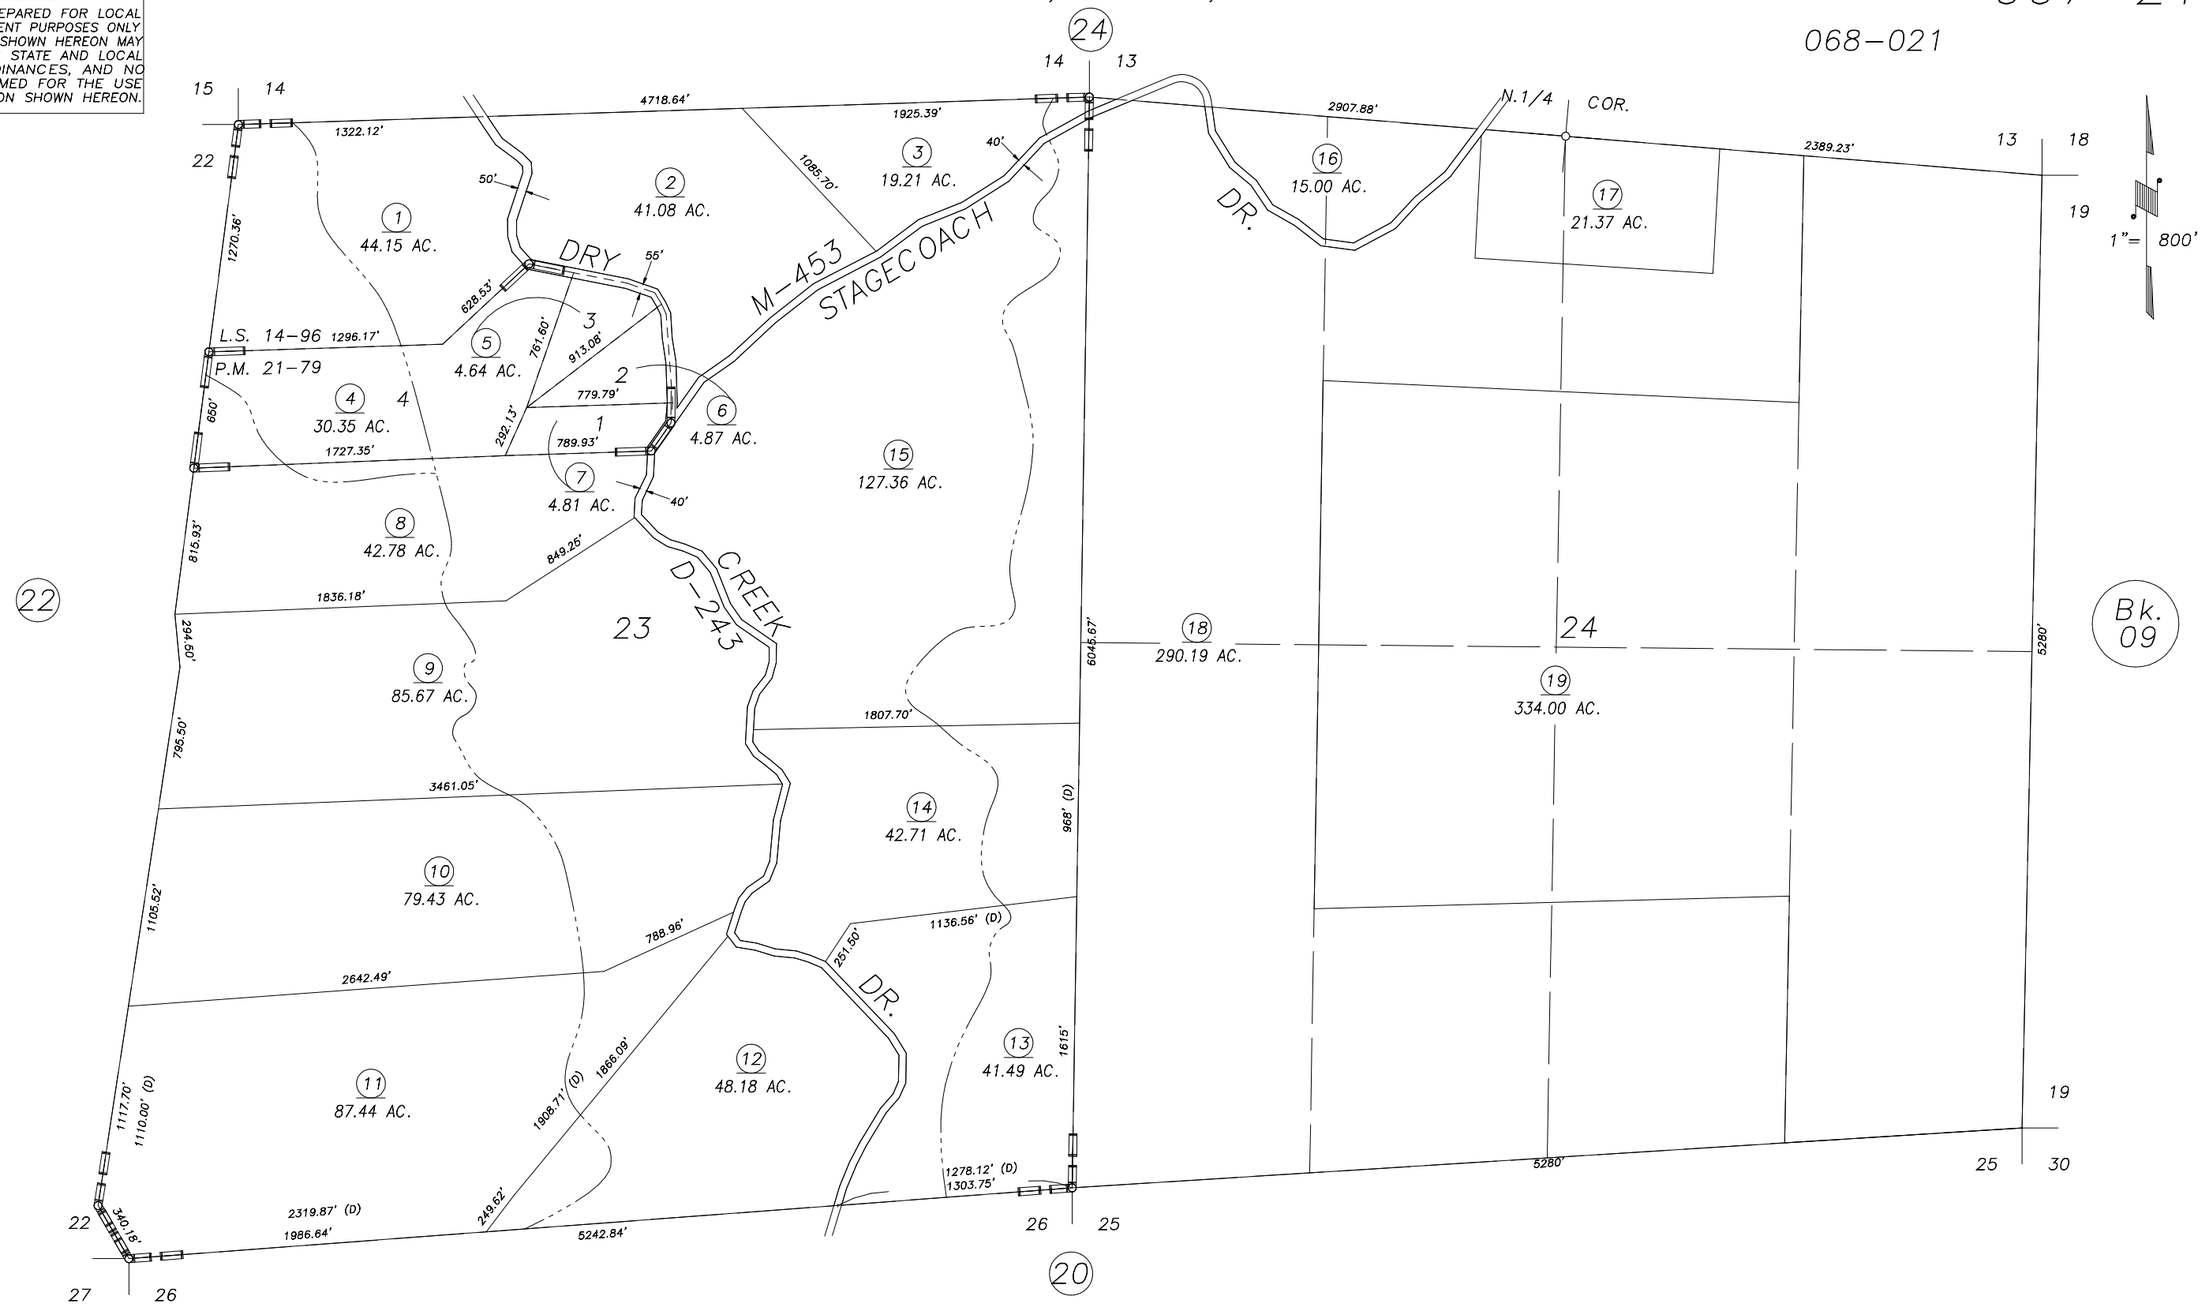

AC.CHG.APN#10 1/23/2001	KMS
REVISION DATE	BY

PARCEL MAP 2078, P.M. 21–79
RECORD OF SURVEY, L.S. 14–96

ASSESSOR'S MAPS BK. 007 , PG. 21 .
COUNTY OF TULARE, CALIF.

NOTE: Assessor's Block Numbers Shown in Ellipses
Assessor's Parcel Numbers Shown in Circles

00/01