DISCLAIMER

THIS MAP WAS PREPARED FOR LOCAL PROPERTY ASSESSMENT PURPOSES ONLY AND THE PARCELS SHOWN HEREON MAY NOT COMPLY WITH STATE AND LOCAL SUBDIVISION ORDINANCES, AND NO LIABILITY IS ASSUMED FOR THE USE OF THE INFORMATION SHOWN HEREON.

SEC 13 & 14 T.15S., R27E., & POR. R.28E., M.D.B.& M.

Tax Area Code 007–24

068–021
068–023

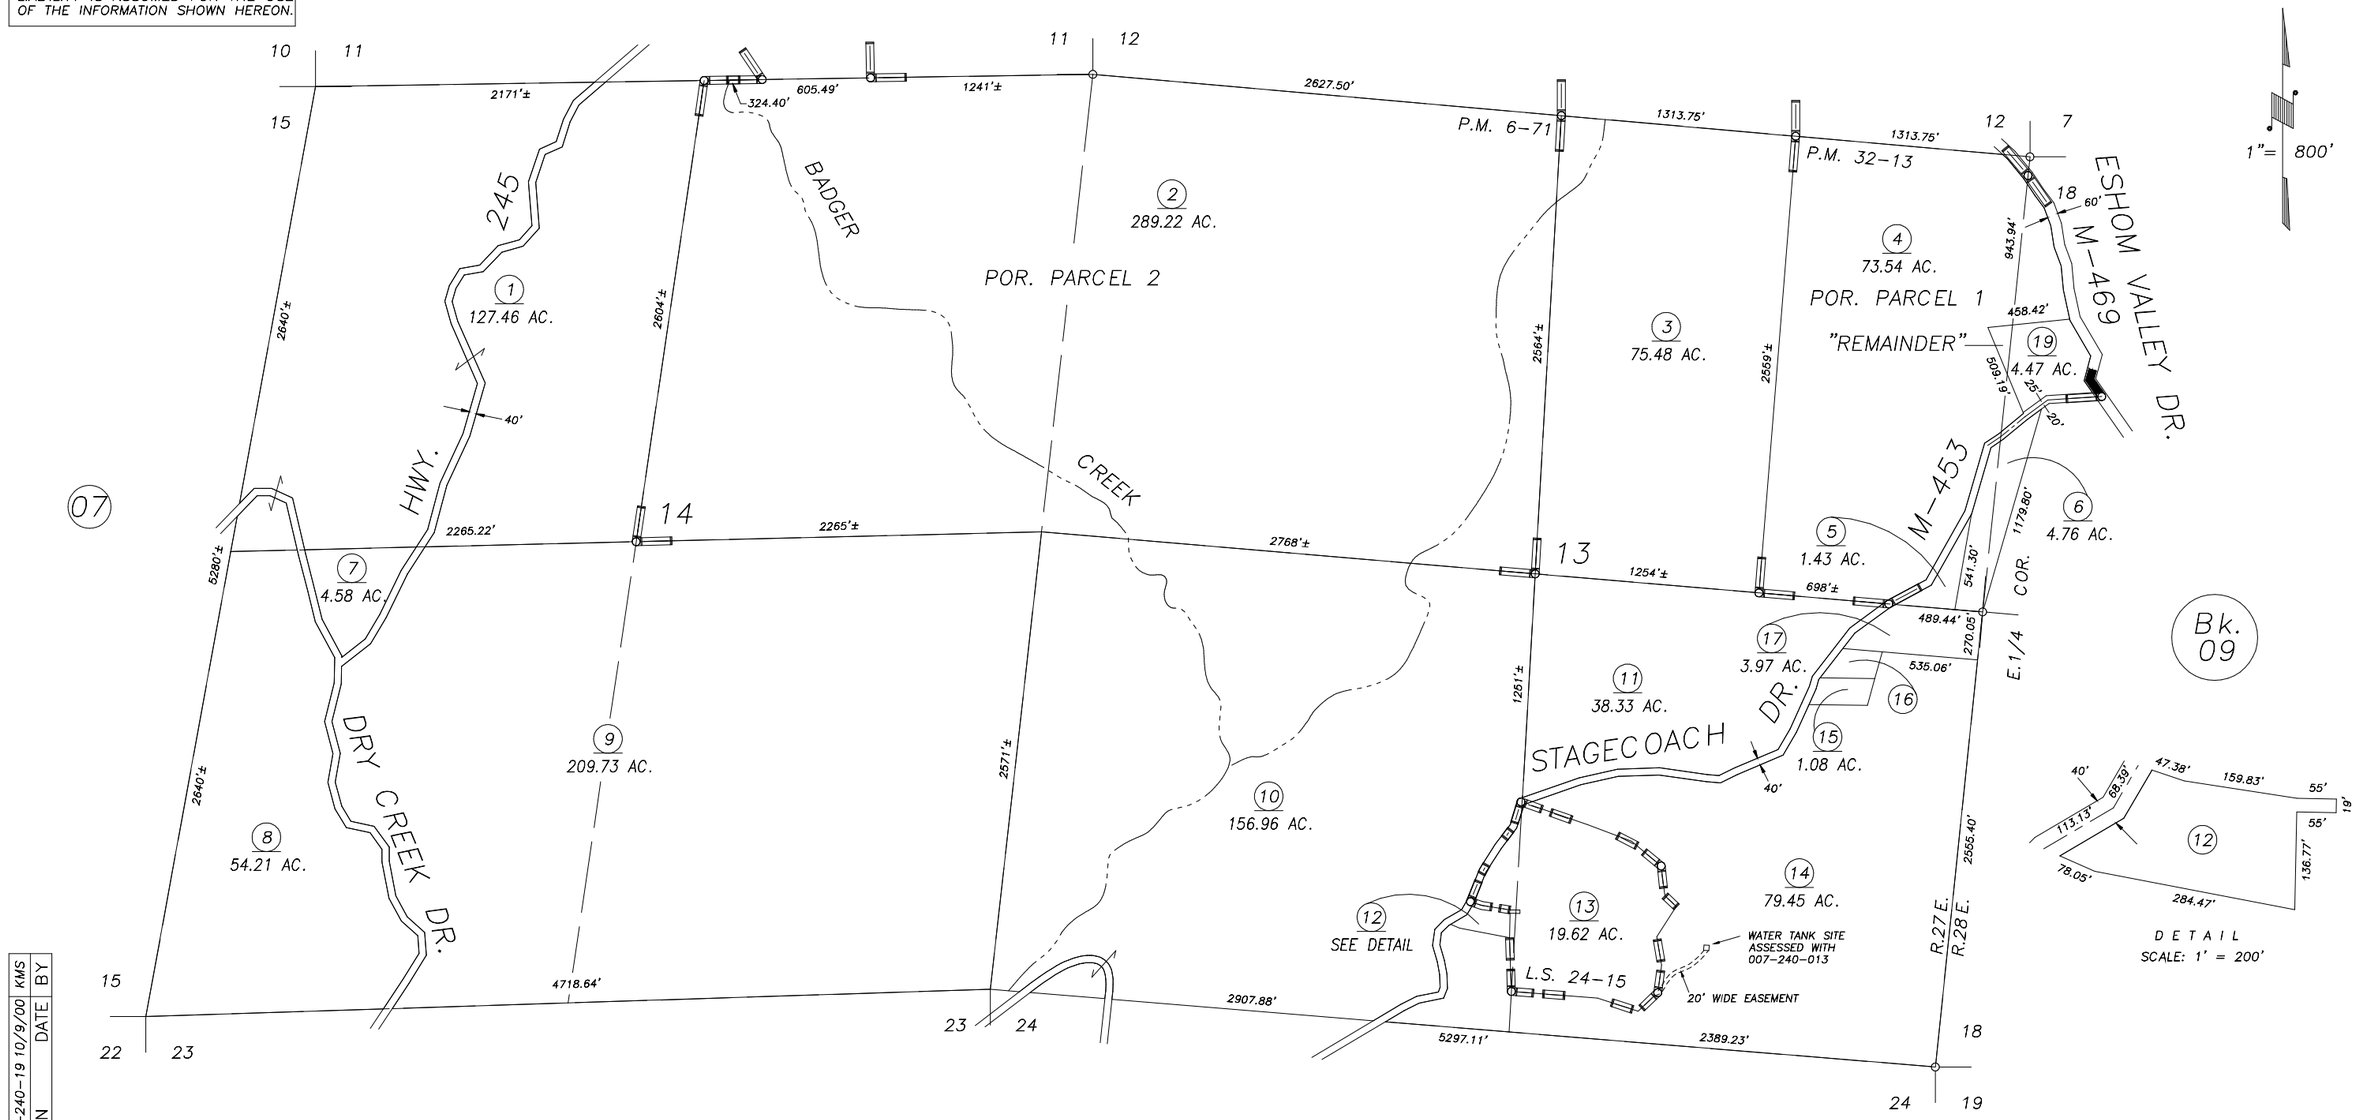

REVISION	DATE	BY
ADD 007–240–19	10/9/00	KMS

PARCEL MAP 571, P.M. 671
PARCEL MAP 3112, P.M. 32–13
RECORD OF SURVEY, L.S. 24–15

ASSESSOR'S MAPS BK. 007 , PG. 24 .
COUNTY OF TULARE, CALIF.

NOTE: Assessor's Block Numbers Shown in Ellipses
Assessor's Parcel Numbers Shown in Circles

00/01