DISCLAIMER

THIS MAP WAS PREPARED FOR LOCAL PROPERTY ASSESSMENT PURPOSES ONLY. THE PARCELS SHOWN HEREON MAY NOT COMPLY WITH STATE AND LOCAL SUBDIVISION ORDINANCES. NO LIABILITY IS ASSUMED FOR THE USE OF THE INFORMATION HEREON.

REVISED: 10/02/2008
REASON: 2007-0031379
CAD TECH: ASG

N 1/2 SEC. 3, T.16S., R.23E., M. D. B. & M.

TAX CODE AREA 12-13
77-001

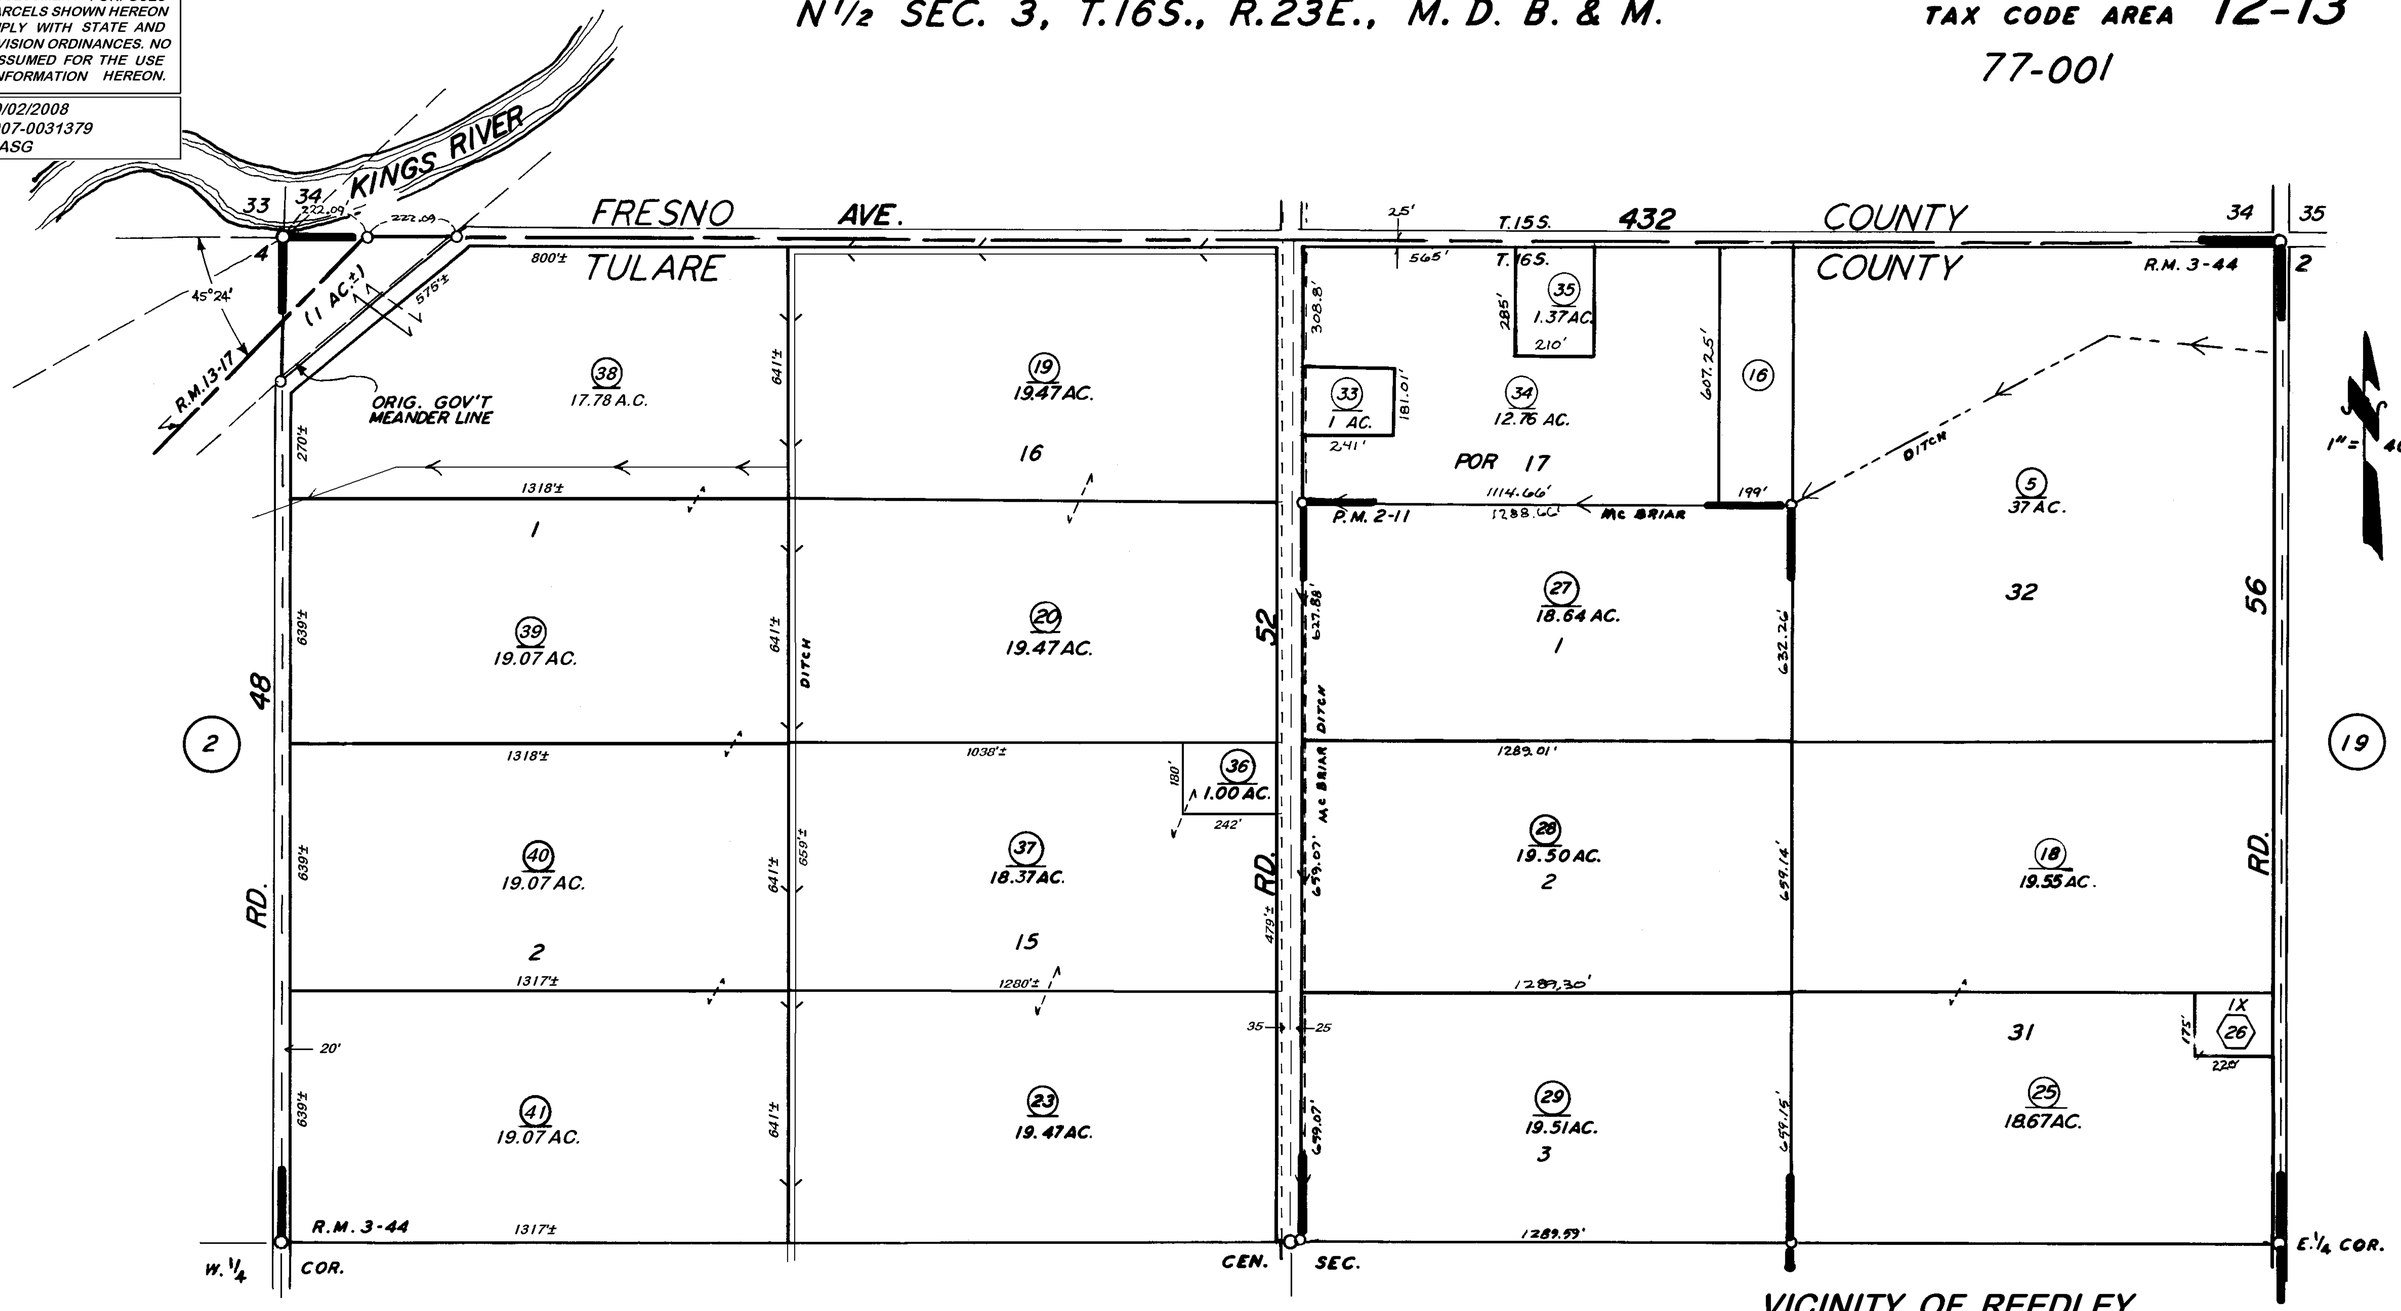

POR. LEVEL ORCHARD LAND COLONY, R.M. 3-44
PARTIAL SURVEY FRESNO-TULARE CO. LN., R.M. 13-17
POR. PARCEL MAP 111, P.M. 2-11

14

VICINITY OF REEDLEY
ASSESSOR'S MAPS BK. 12, PG. 13.
COUNTY OF TULARE, CALIF.

NOTE- ASSESSOR'S BLOCK NUMBERS SHOWN IN ELLIPSES
ASSESSOR'S PARCEL NUMBERS SHOWN IN CIRCLES